


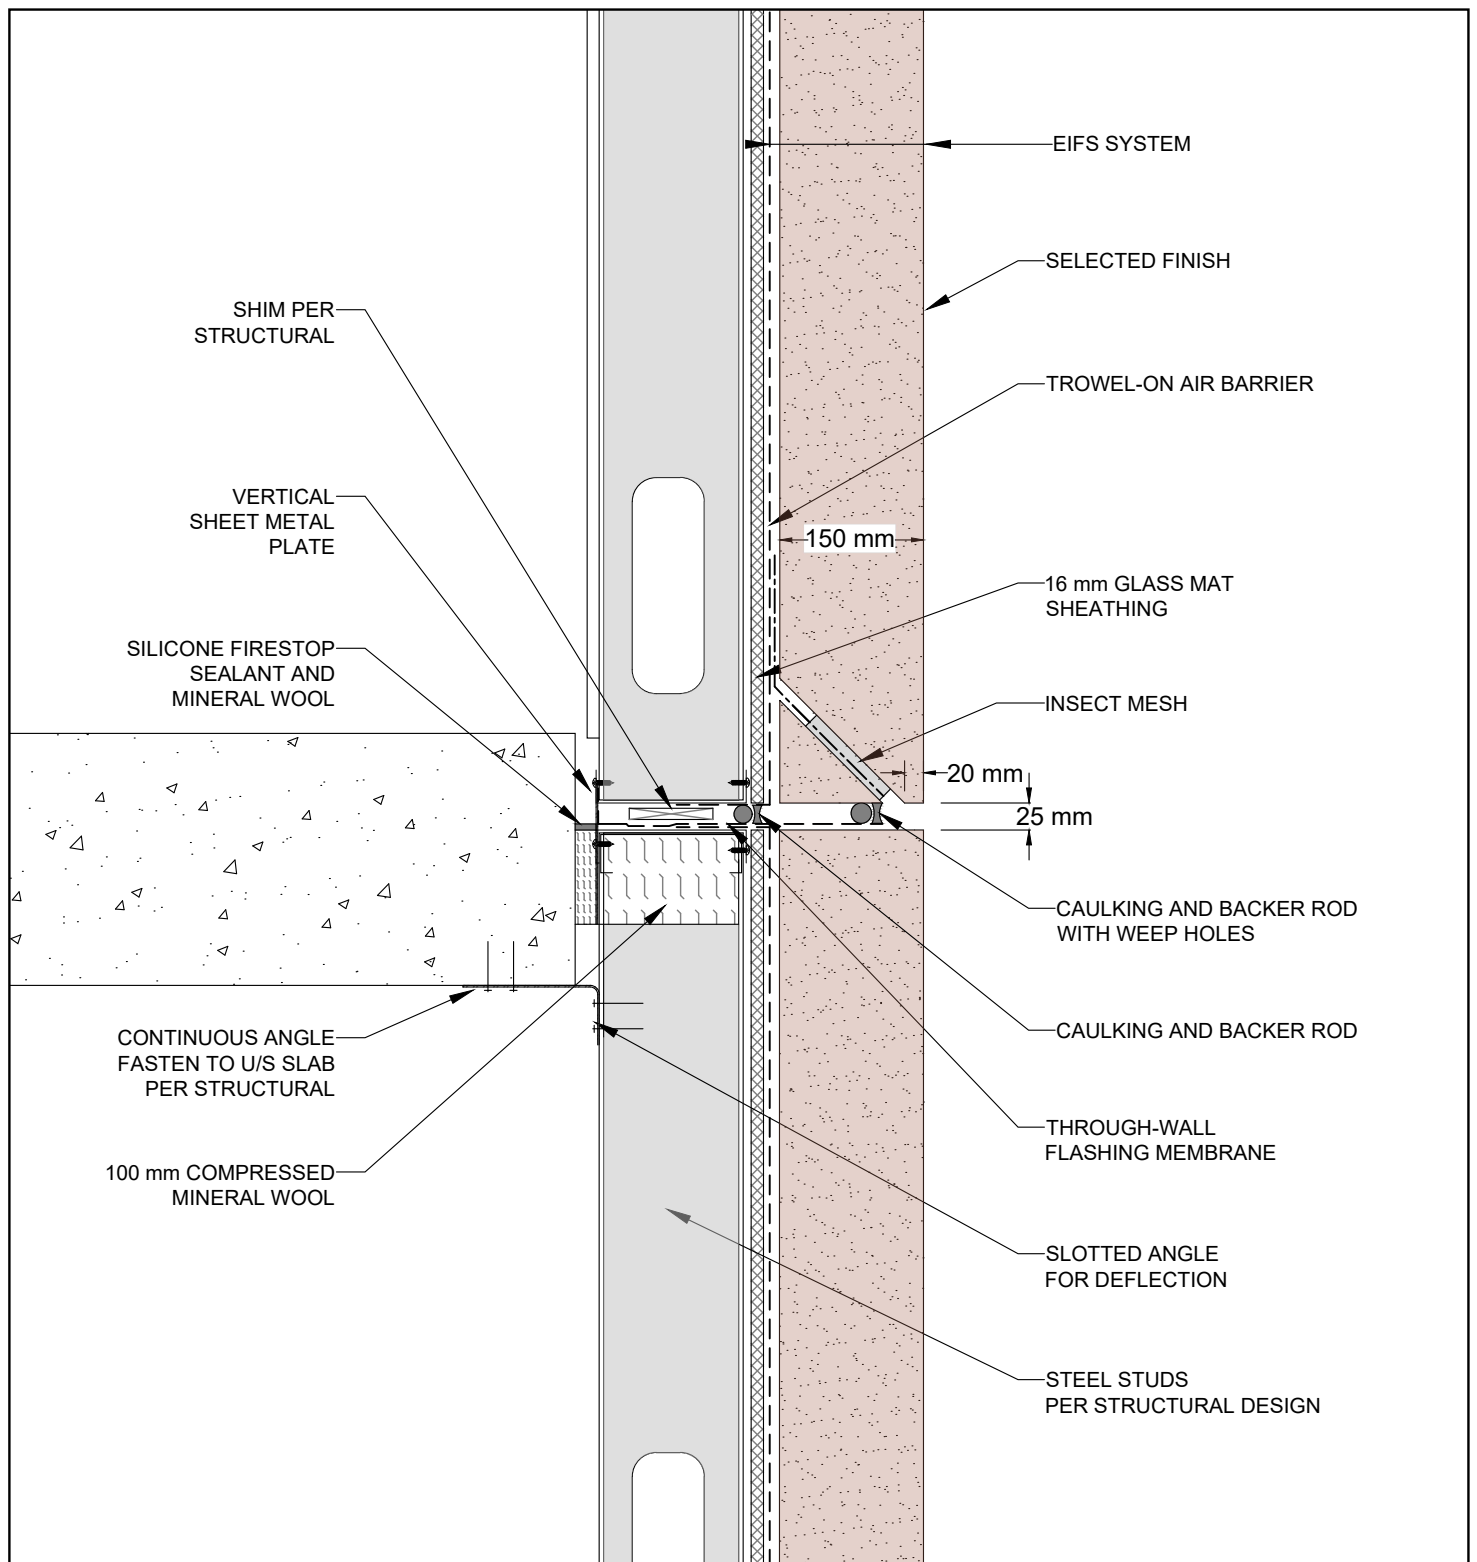

DISCLAIMER:

THE INFORMATION CONTAINED IN THIS DRAWING IS THE PROPERTY OF AXIS TOTAL ENVELOPE. THIS DRAWING MAY NOT BE REPRODUCED IN ANY FORM, OR THE INFORMATION CONTAINED HEREIN USED FOR ANY PURPOSE WITHOUT THE EXPRESS WRITTEN CONSENT OF AXIS TOTAL ENVELOPE.

DATE:

SEPTEMBER 9, 2026



BUCHAN, LAWTON, PARENT LTD
Consulting Engineers
5-5370 Canotek Road, Ottawa, Ontario K1J 9E6

**SERIES 1100
PANELIZED EIFS
WALL SYSTEM**

DRAWING TITLE:


SECTION AT SLAB EDGE

SCALE:

NTS

DRAWING No:

1

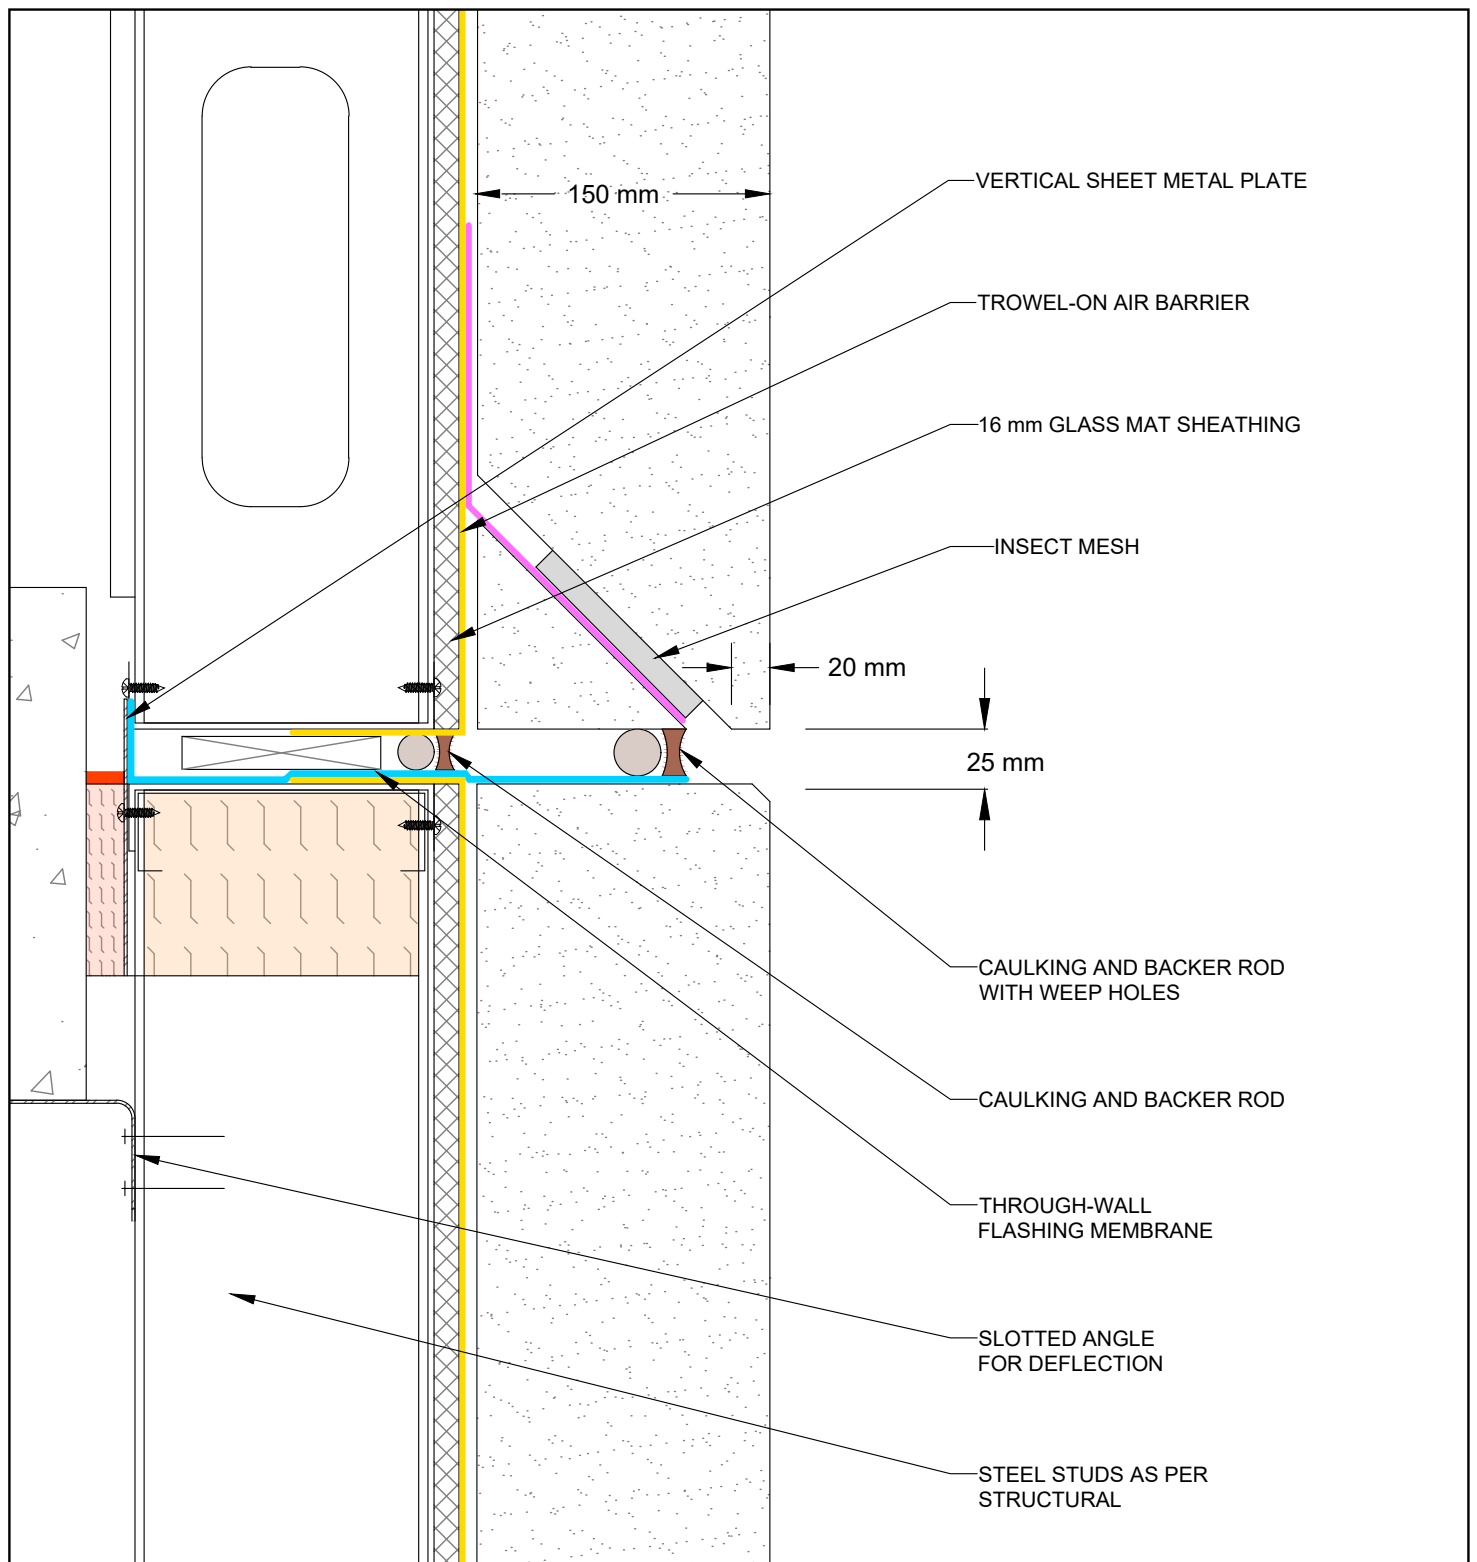

DISCLAIMER:

THE INFORMATION CONTAINED IN THIS DRAWING IS THE PROPERTY OF AXIS TOTAL ENVELOPE. THIS DRAWING MAY NOT BE REPRODUCED IN ANY FORM, OR THE INFORMATION CONTAINED HEREIN USED FOR ANY PURPOSE WITHOUT THE EXPRESS WRITTEN CONSENT OF AXIS TOTAL ENVELOPE.

DATE:

SEPTEMBER 9, 2026



BUCHAN, LAWTON, PARENT LTD
Consulting Engineers
5-5370 Canotek Road, Ottawa, Ontario K1J 9E6

**SERIES 1100
PANELIZED EIFS
WALL SYSTEM**

DRAWING TITLE:

**SECTION AT SLAB EDGE
(MEMBRANES AND SEALANTS)**

SCALE:

NTS

DRAWING No:

2

WINDOW THERMAL BREAK MUST
BE INLINE WITH INSULATION.
ACTUAL WINDOW PLACEMENT
WILL VARY BASED ON WHETHER
STUD CAVITY IS INSULATED

BASE ANGLE
AND WINDOW
SUPPORT
(BY OTHERS)

AIR BARRIER TURNED
INTO ROUGH OPENING

FOAM (BY OTHERS)

SEALANT / BACKER
(BY OTHERS)

MEMBRANE EXTENDED
INTO ROUGH OPENING

MEMBRANE FROM
ANGLE OUT OVER TOP
OF EIFS (BY OTHERS)

SILL FLASHING
(BY OTHERS)

MEMBRANE TIE-IN TO
DRAINAGE PLANE

DISCLAIMER:

THE INFORMATION CONTAINED IN THIS
DRAWING IS THE PROPERTY OF
AXIS TOTAL ENVELOPE. THIS DRAWING
MAY NOT BE REPRODUCED IN ANY FORM,
OR THE INFORMATION CONTAINED
HEREIN USED FOR ANY PURPOSE
WITHOUT THE EXPRESS WRITTEN
CONSENT OF AXIS TOTAL ENVELOPE.

DATE:

SEPTEMBER 9, 2026



BUCHAN, LAWTON, PARENT LTD
Consulting Engineers
5-5370 Canotek Road, Ottawa, Ontario K1J 9E6

SERIES 1100
PANELIZED EIFS
WALL SYSTEM

DRAWING TITLE:

SECTION AT WINDOW
HEAD AND SILL

SCALE:

NTS


DRAWING No:

3

FOAM (BY OTHERS)

MEMBRANE EXTENDED INTO ROUGH OPENING

SEALANT / BACKER (BY OTHERS)

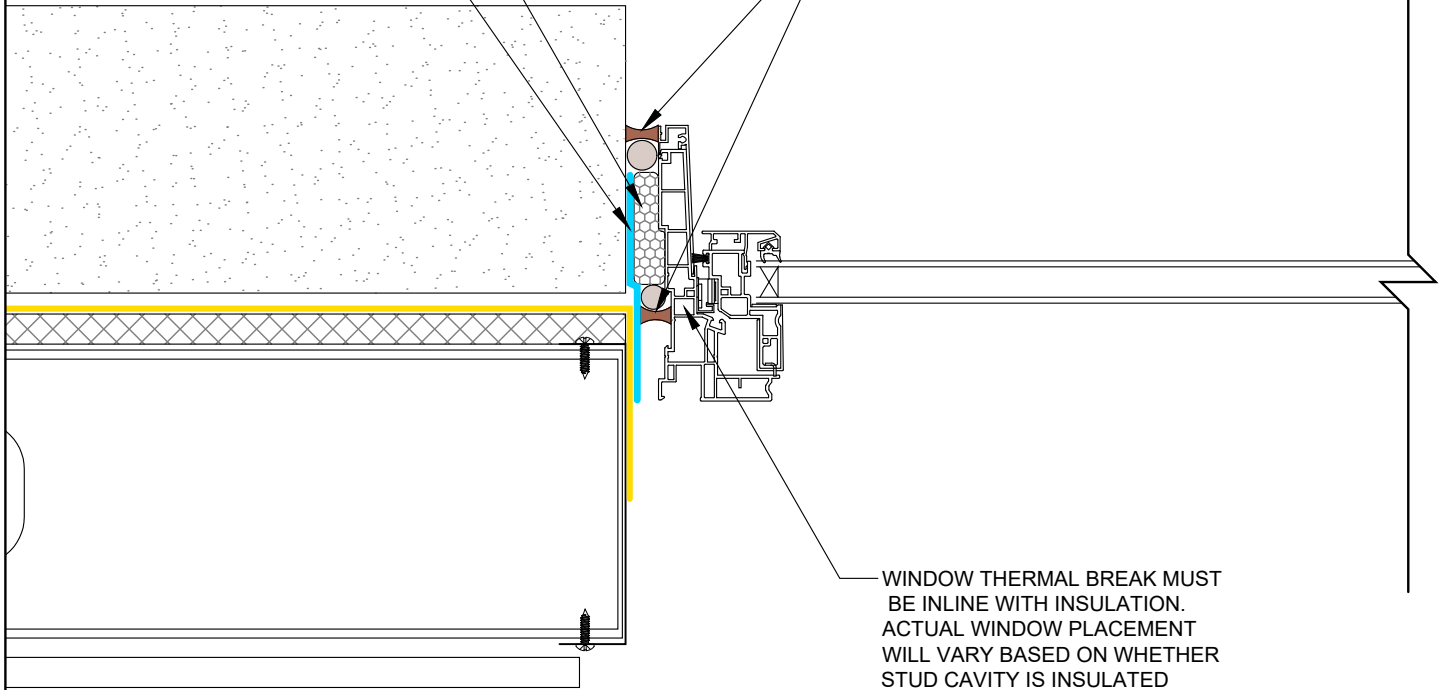

DISCLAIMER:

THE INFORMATION CONTAINED IN THIS DRAWING IS THE PROPERTY OF AXIS TOTAL ENVELOPE. THIS DRAWING MAY NOT BE REPRODUCED IN ANY FORM, OR THE INFORMATION CONTAINED HEREIN USED FOR ANY PURPOSE WITHOUT THE EXPRESS WRITTEN CONSENT OF AXIS TOTAL ENVELOPE.

DATE: SEPTEMBER 9, 2026




BUCHAN, LAWTON, PARENT LTD
Consulting Engineers
5-5370 Canotek Road, Ottawa, Ontario K1J 9E6

**SERIES 1100
PANELIZED EIFS
WALL SYSTEM**

DRAWING TITLE:
**SECTION AT WINDOW
JAMB**

SCALE:
NTS

DRAWING No:
4

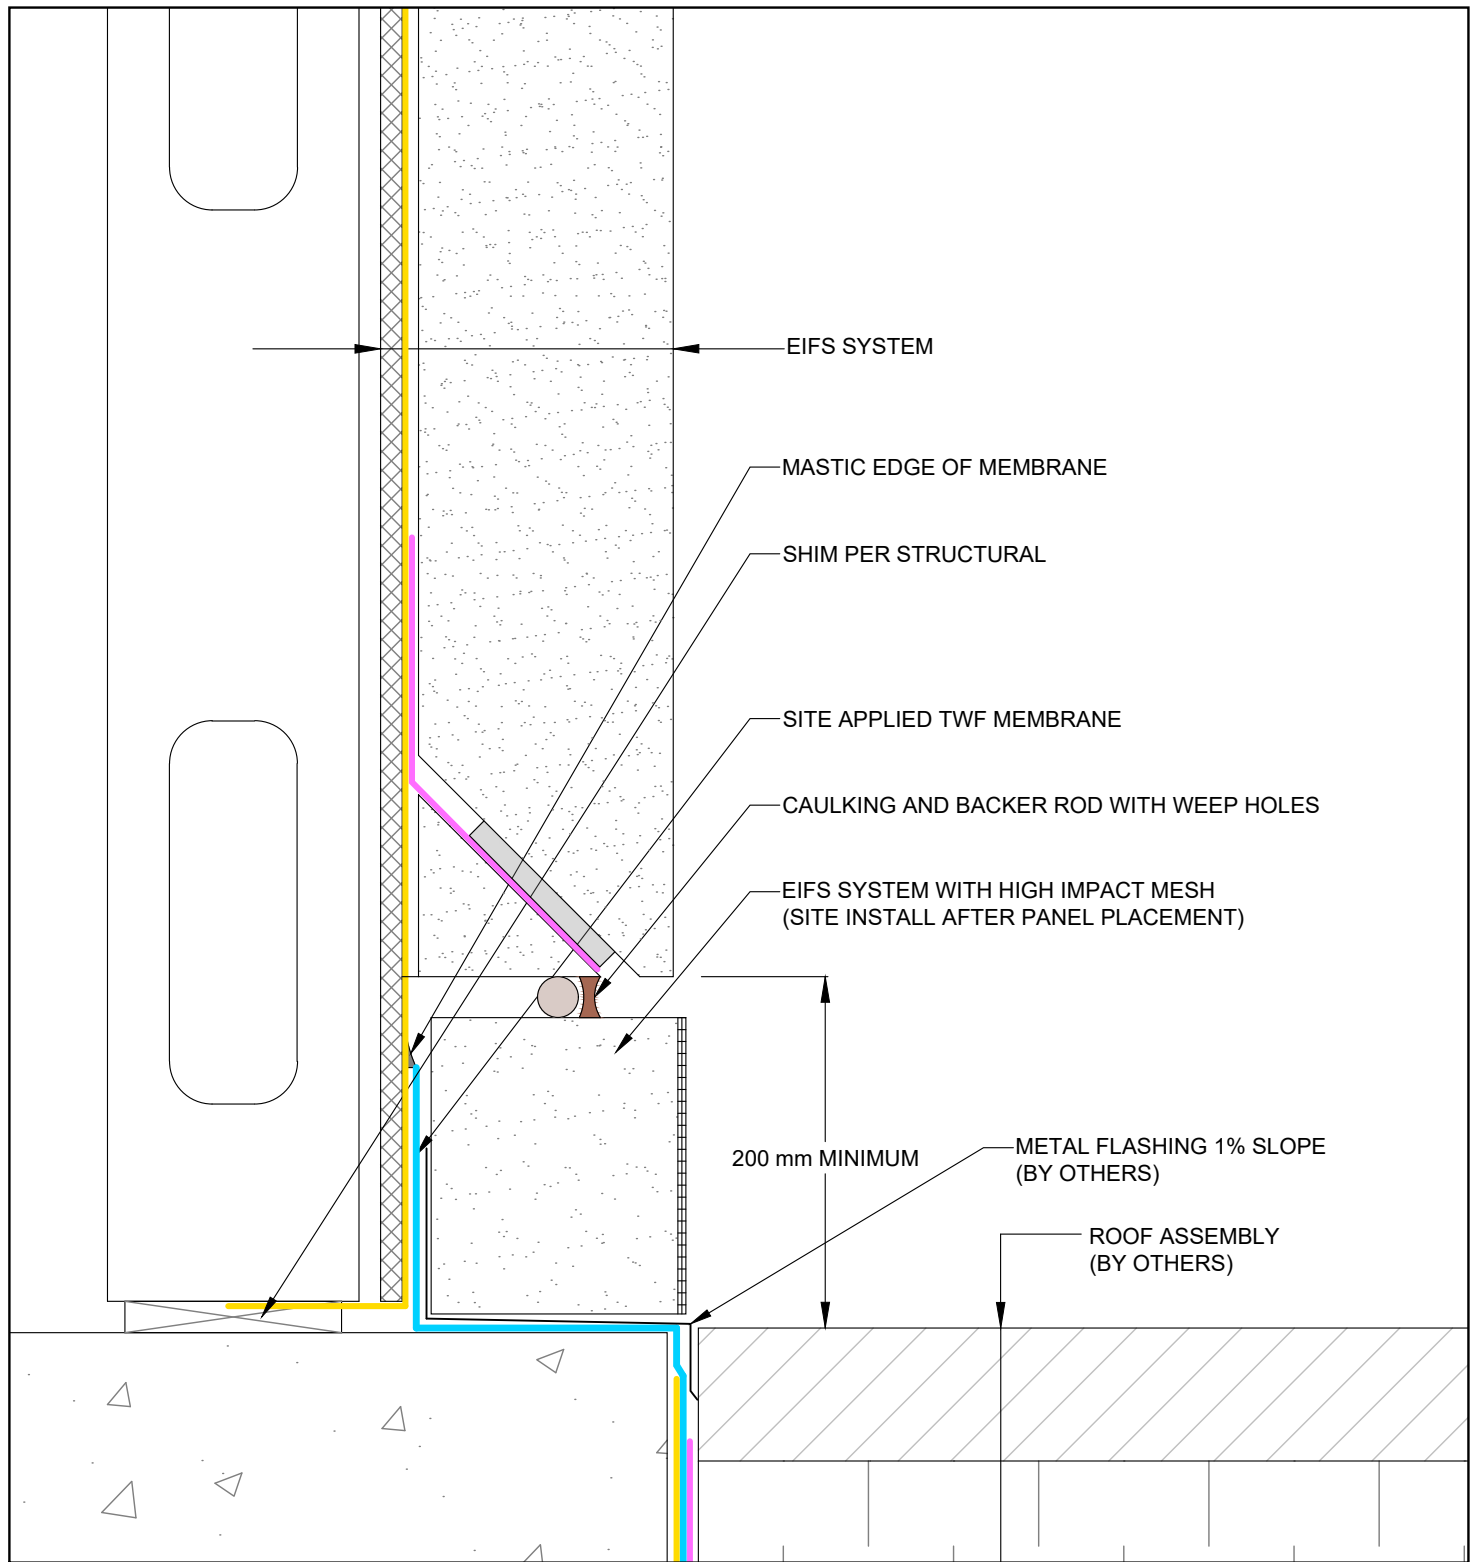

DISCLAIMER:

THE INFORMATION CONTAINED IN THIS DRAWING IS THE PROPERTY OF AXIS TOTAL ENVELOPE. THIS DRAWING MAY NOT BE REPRODUCED IN ANY FORM, OR THE INFORMATION CONTAINED HEREIN USED FOR ANY PURPOSE WITHOUT THE EXPRESS WRITTEN CONSENT OF AXIS TOTAL ENVELOPE.

DATE:

SEPTEMBER 9, 2026



BUCHAN, LAWTON, PARENT LTD
Consulting Engineers
5-5370 Canotek Road, Ottawa, Ontario K1J 9E6

**SERIES 1100
PANELIZED EIFS
WALL SYSTEM**

DRAWING TITLE:


**EIFS PANEL AT UPPER
TERRACE**

SCALE:


NTS

DRAWING No:

5

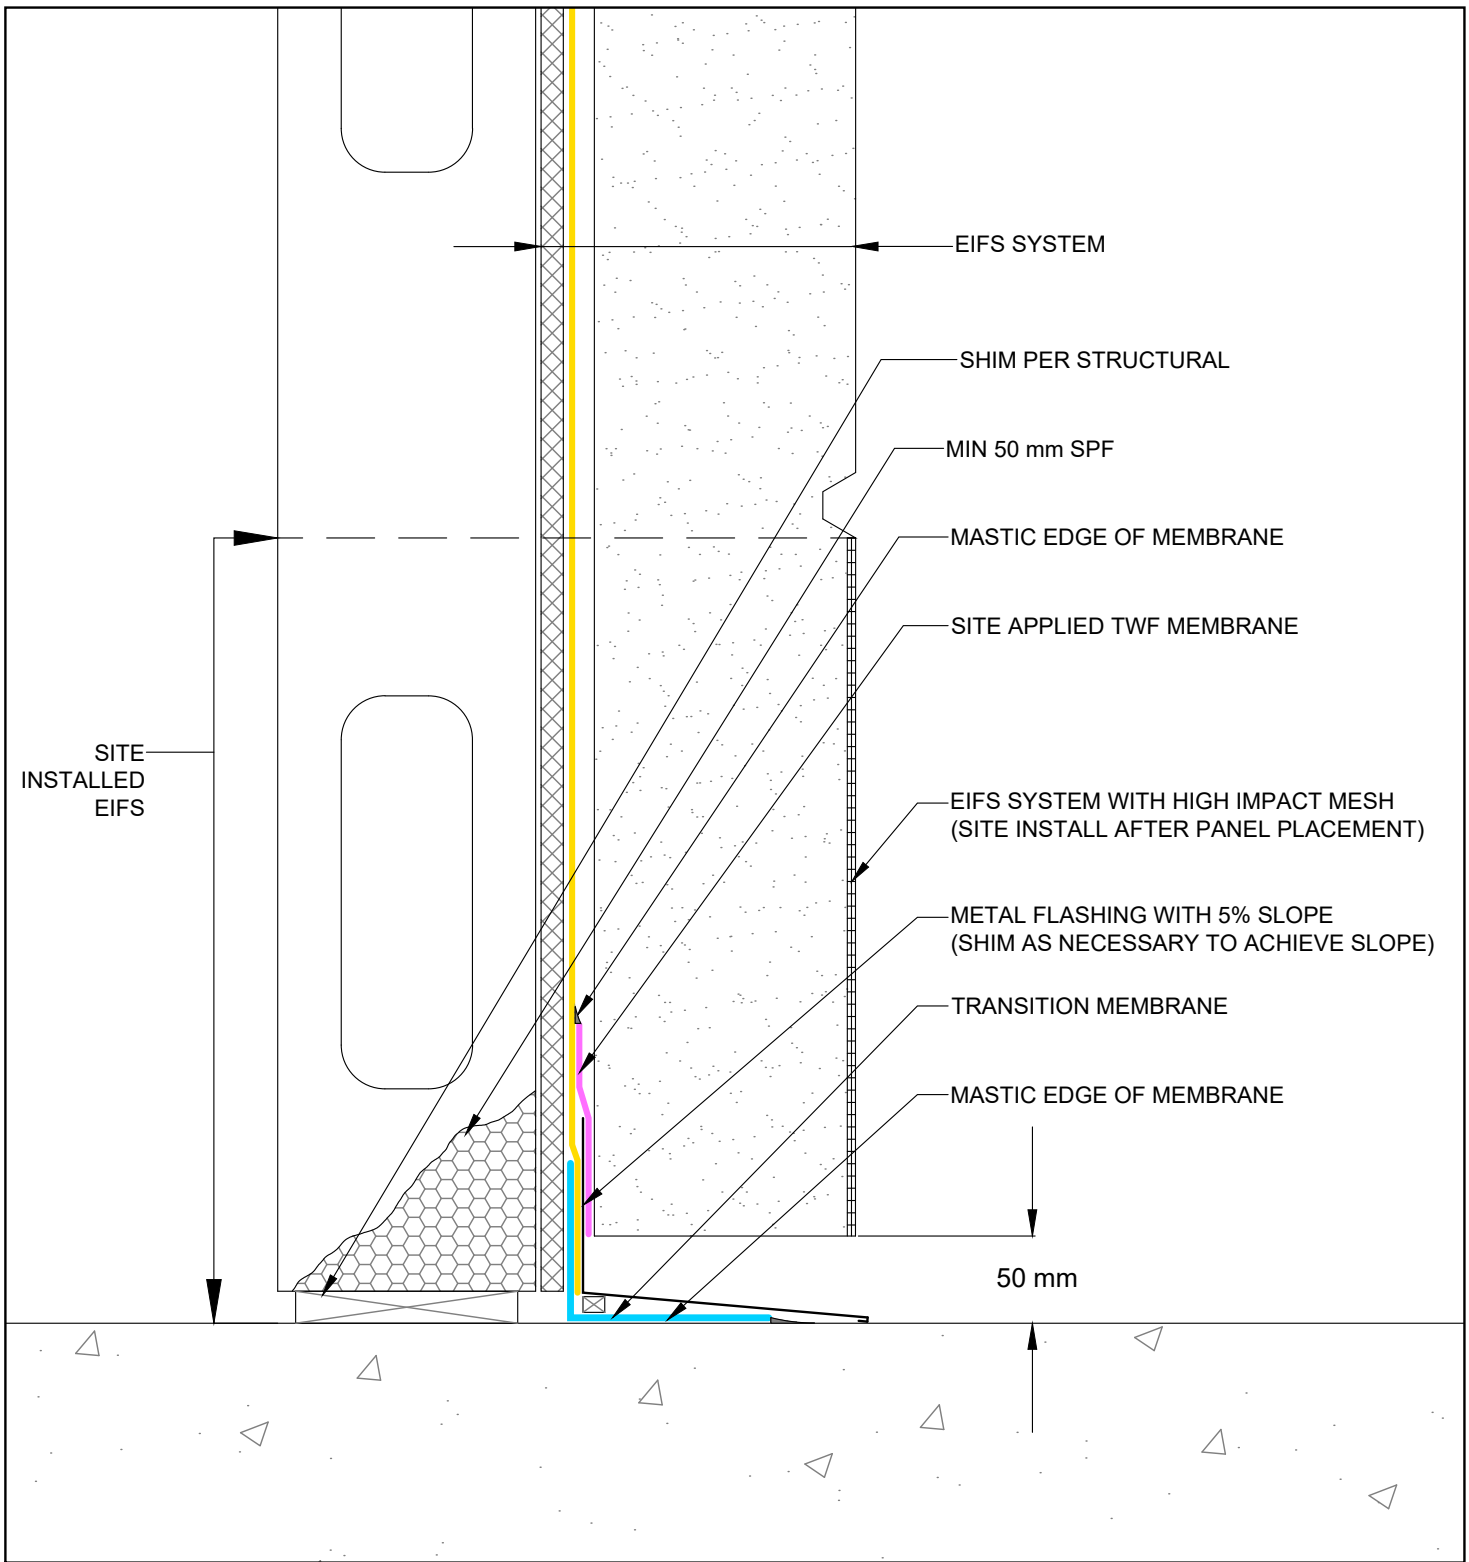

DISCLAIMER: THE INFORMATION CONTAINED IN THIS DRAWING IS THE PROPERTY OF AXIS TOTAL ENVELOPE. THIS DRAWING MAY NOT BE REPRODUCED IN ANY FORM, OR THE INFORMATION CONTAINED HEREIN USED FOR ANY PURPOSE WITHOUT THE EXPRESS WRITTEN CONSENT OF AXIS TOTAL ENVELOPE.		SERIES 1100 PANELIZED EIFS WALL SYSTEM	
DATE: SEPTEMBER 9, 2026	 BUCHAN, LAWTON, PARENT LTD Consulting Engineers 5-5370 Canotek Road, Ottawa, Ontario K1J 9E6	DRAWING TITLE: EIFS PANEL AT BALCONY	
		SCALE: NTS	DRAWING No: 6

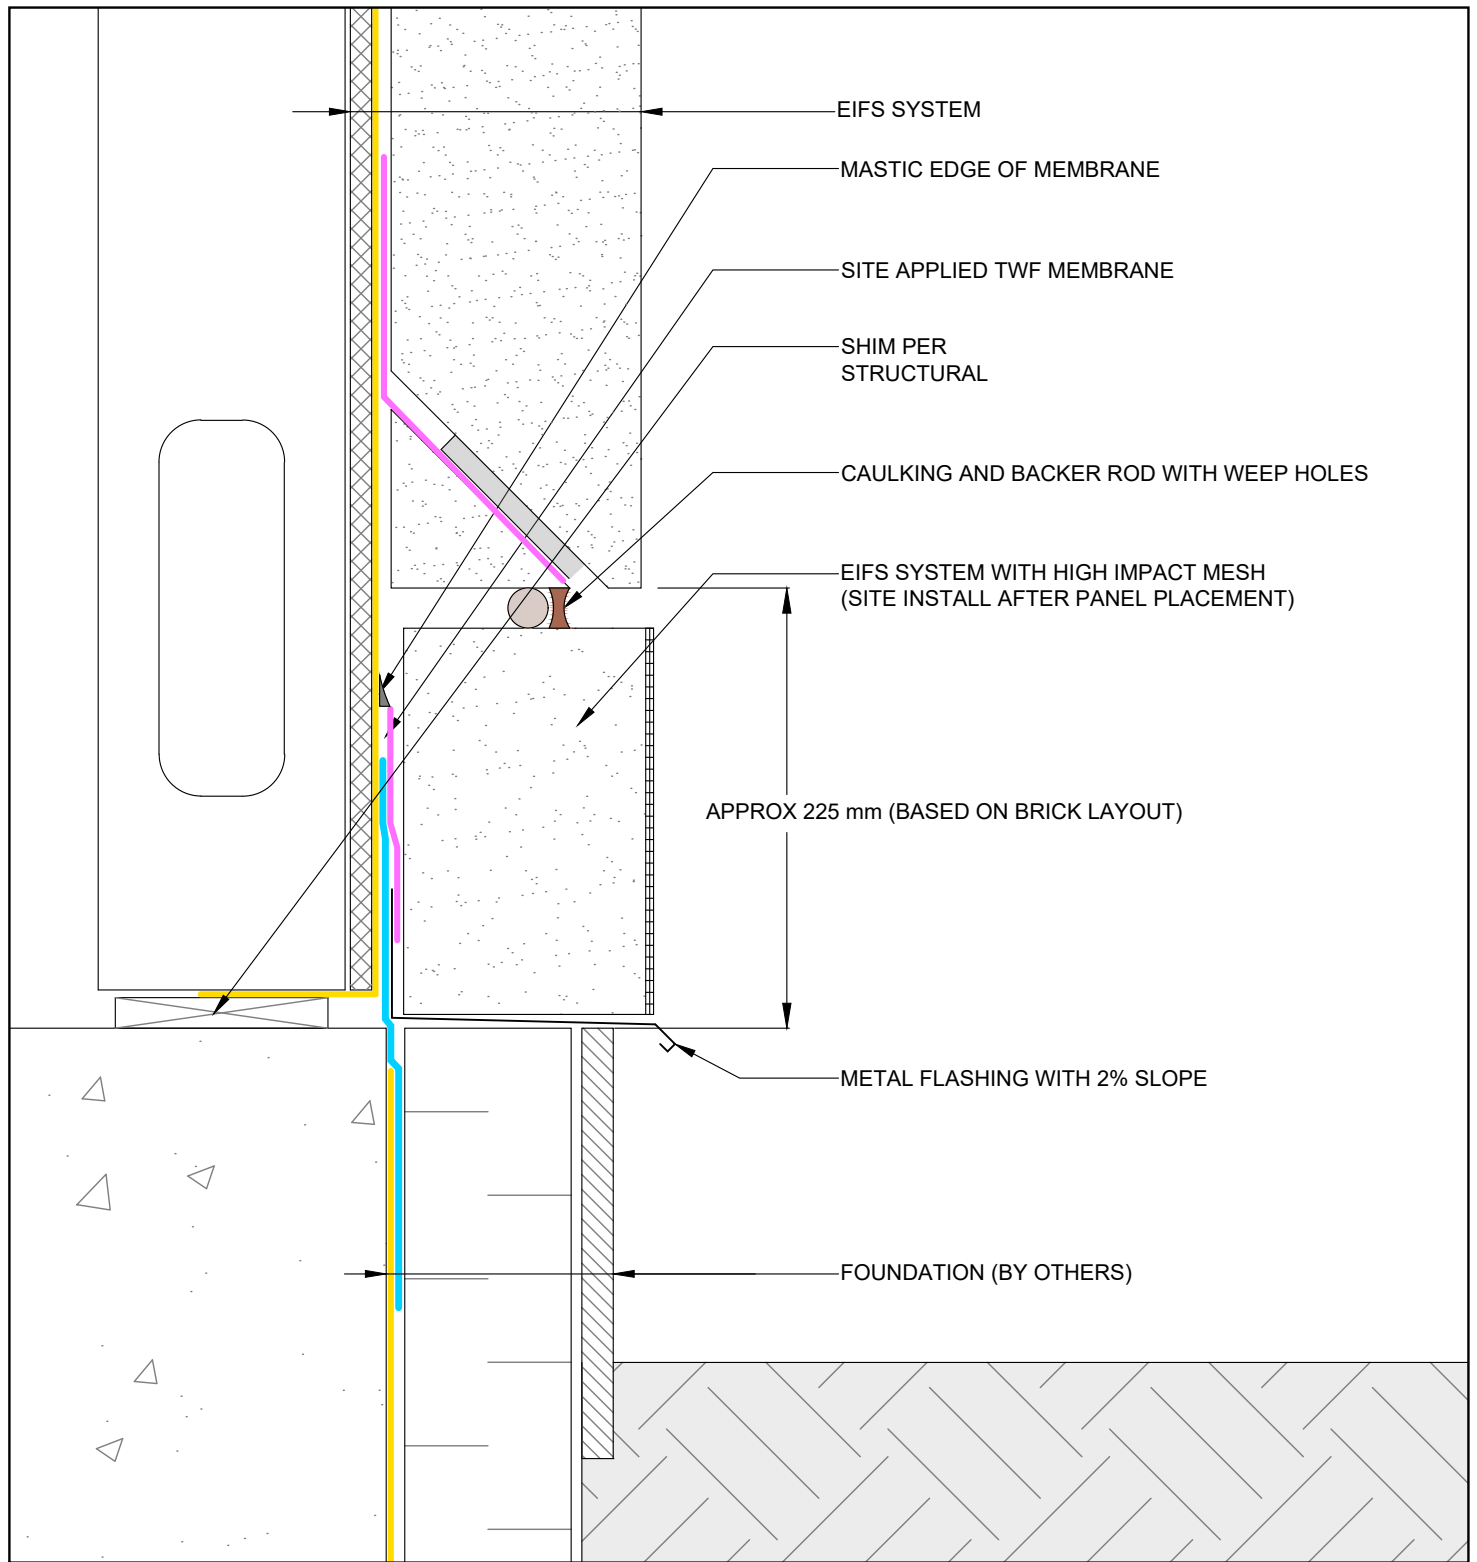

DISCLAIMER:

THE INFORMATION CONTAINED IN THIS DRAWING IS THE PROPERTY OF AXIS TOTAL ENVELOPE. THIS DRAWING MAY NOT BE REPRODUCED IN ANY FORM, OR THE INFORMATION CONTAINED HEREIN USED FOR ANY PURPOSE WITHOUT THE EXPRESS WRITTEN CONSENT OF AXIS TOTAL ENVELOPE.

DATE:

SEPTEMBER 9, 2026



BUCHAN, LAWTON, PARENT LTD
Consulting Engineers
5-5370 Canotek Road, Ottawa, Ontario K1J 9E6

**SERIES 1100
PANELIZED EIFS
WALL SYSTEM**

DRAWING TITLE:


EIFS PANEL AT BALCONY

SCALE:


NTS

DRAWING No:

7

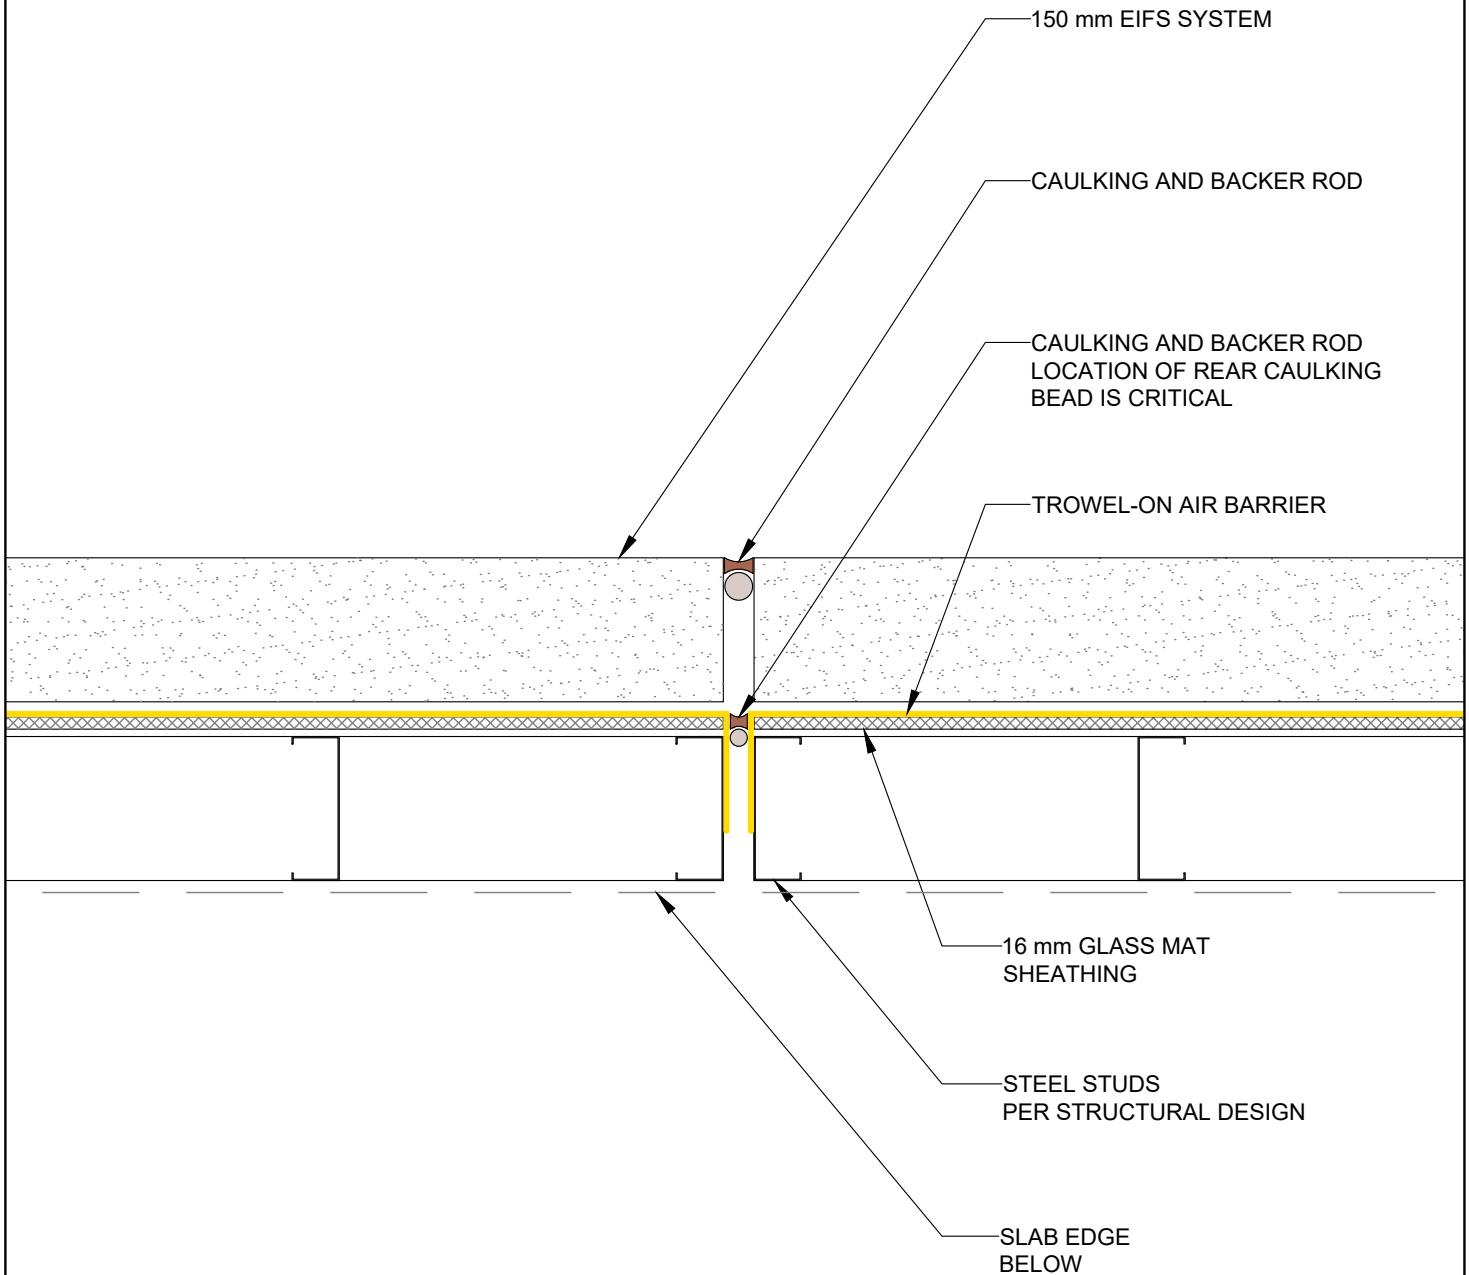

DISCLAIMER: THE INFORMATION CONTAINED IN THIS DRAWING IS THE PROPERTY OF AXIS TOTAL ENVELOPE. THIS DRAWING MAY NOT BE REPRODUCED IN ANY FORM, OR THE INFORMATION CONTAINED HEREIN USED FOR ANY PURPOSE WITHOUT THE EXPRESS WRITTEN CONSENT OF AXIS TOTAL ENVELOPE.			SERIES 1100 PANELIZED EIFS WALL SYSTEM	
DATE: SEPTEMBER 9, 2026	 BUCHAN, LAWTON, PARENT LTD Consulting Engineers 5-5370 Canotek Road, Ottawa, Ontario K1J 9E6		DRAWING TITLE: PLAN AT PANEL JOINT	
		SCALE: NTS	DRAWING No: 8	

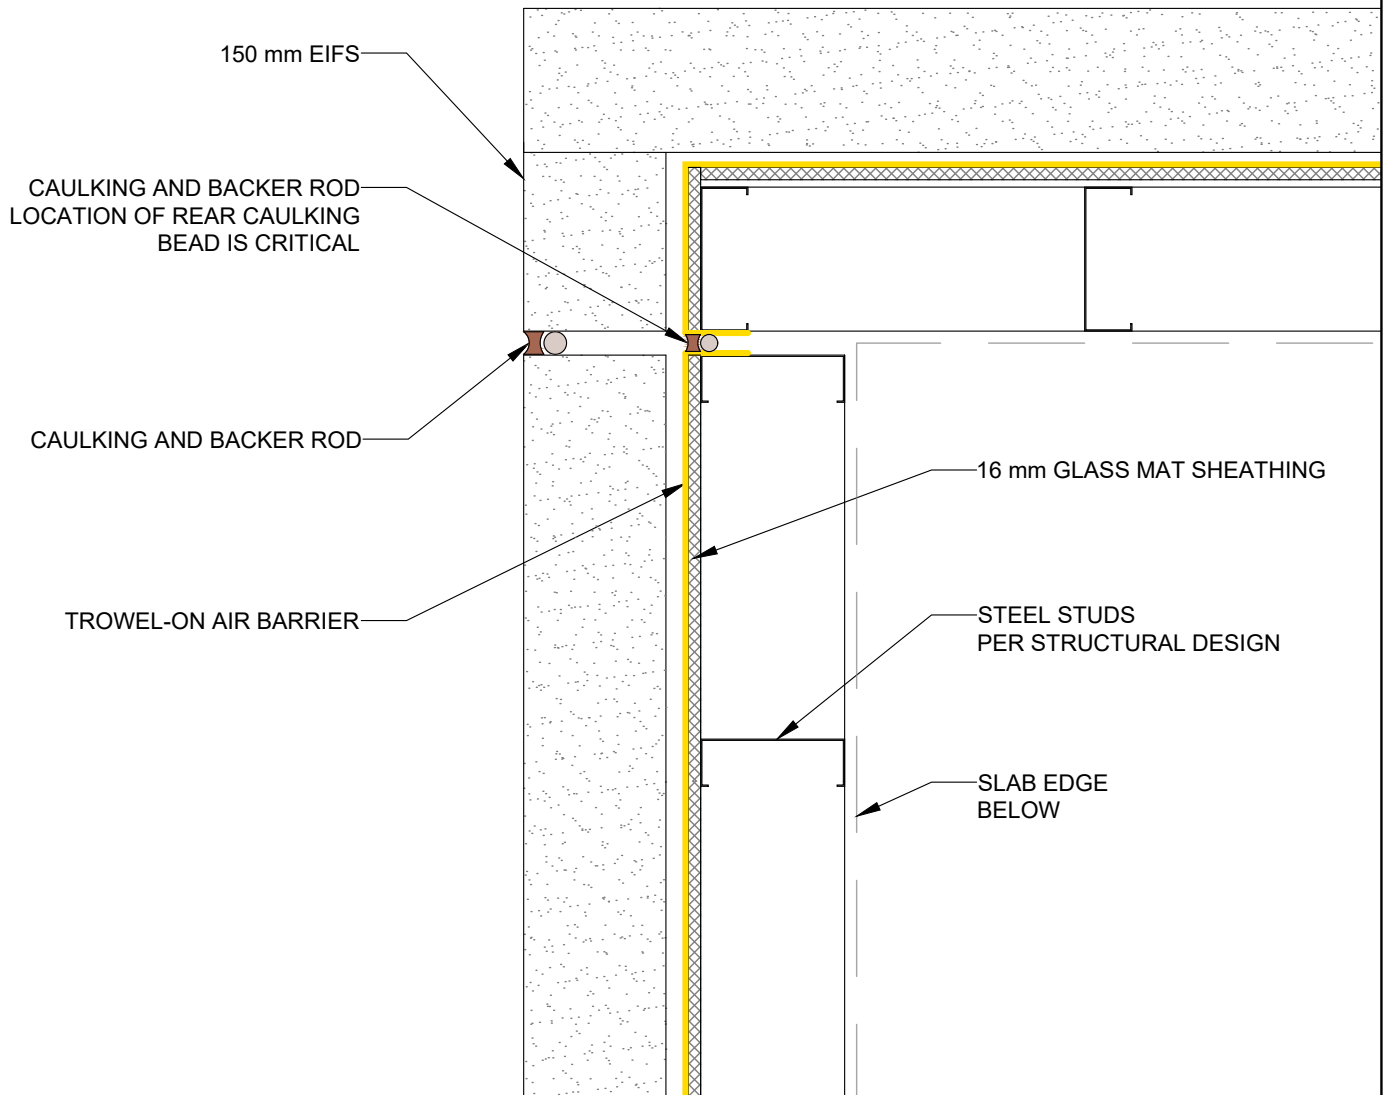

DISCLAIMER:

THE INFORMATION CONTAINED IN THIS DRAWING IS THE PROPERTY OF AXIS TOTAL ENVELOPE. THIS DRAWING MAY NOT BE REPRODUCED IN ANY FORM, OR THE INFORMATION CONTAINED HEREIN USED FOR ANY PURPOSE WITHOUT THE EXPRESS WRITTEN CONSENT OF AXIS TOTAL ENVELOPE.

DATE:

SEPTEMBER 9, 2026



BUCHAN, LAWTON, PARENT LTD
Consulting Engineers
5-5370 Canotek Road, Ottawa, Ontario K1J 9E6

**SERIES 1100
PANELIZED EIFS
WALL SYSTEM**

DRAWING TITLE:

PLAN DETAIL AT CORNER

SCALE:

NTS

DRAWING No:

9

MIN 50 mm
COMPRESSED 4PCF
MINERAL WOOL

FIRESTOP SEALANT

MIN 100 mm

DISCLAIMER:

THE INFORMATION CONTAINED IN THIS
DRAWING IS THE PROPERTY OF
AXIS TOTAL ENVELOPE. THIS DRAWING
MAY NOT BE REPRODUCED IN ANY FORM,
OR THE INFORMATION CONTAINED
HEREIN USED FOR ANY PURPOSE
WITHOUT THE EXPRESS WRITTEN
CONSENT OF AXIS TOTAL ENVELOPE.

DATE:

SEPTEMBER 9, 2026



BUCHAN, LAWTON, PARENT LTD
Consulting Engineers
5-5370 Canotek Road, Ottawa, Ontario K1J 9E6

SERIES 1100
PANELIZED EIFS
WALL SYSTEM

DRAWING TITLE:


FIRESTOP DETAIL AT PANEL
JOINT AT SHEARWALL

SCALE:

NTS

DRAWING No:

10

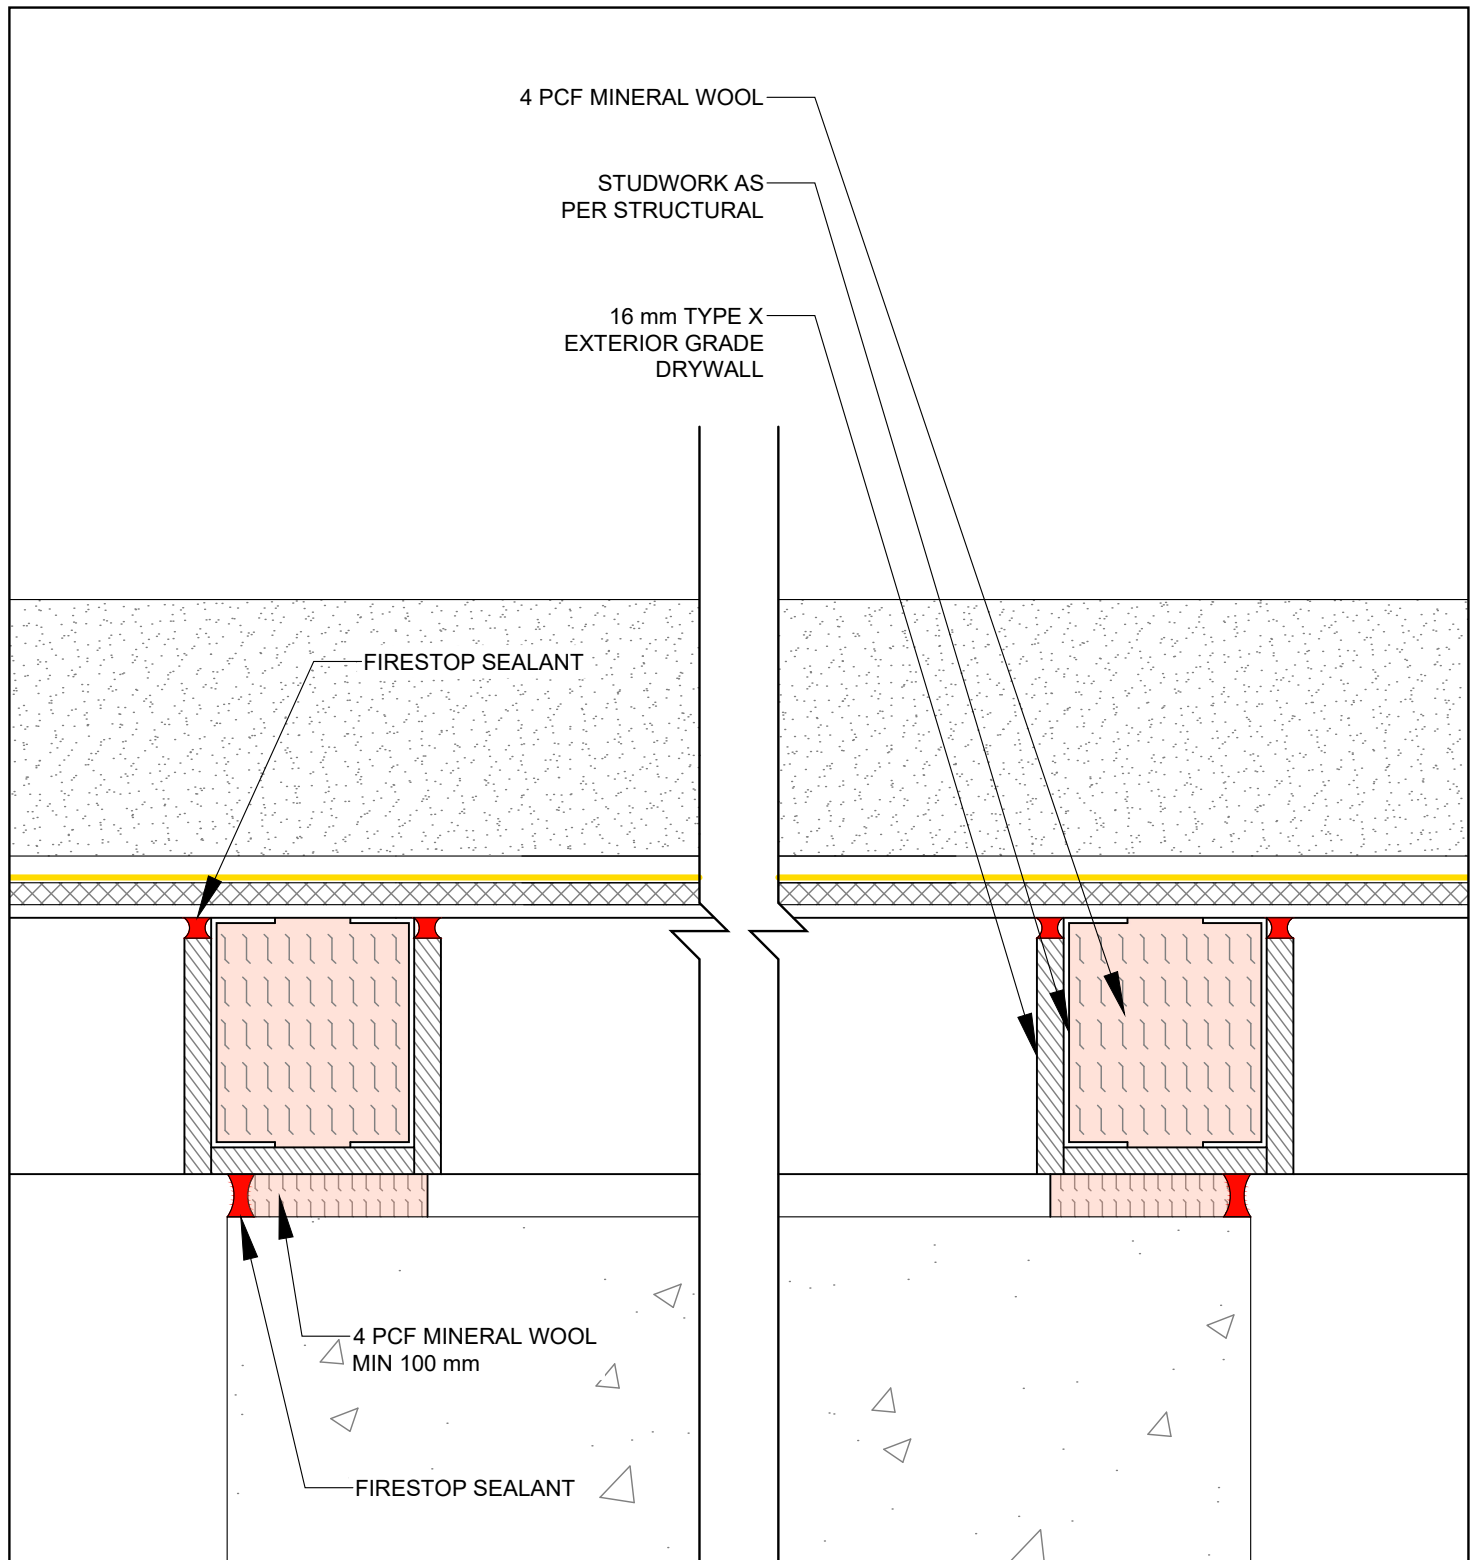

DISCLAIMER:

THE INFORMATION CONTAINED IN THIS DRAWING IS THE PROPERTY OF AXIS TOTAL ENVELOPE. THIS DRAWING MAY NOT BE REPRODUCED IN ANY FORM, OR THE INFORMATION CONTAINED HEREIN USED FOR ANY PURPOSE WITHOUT THE EXPRESS WRITTEN CONSENT OF AXIS TOTAL ENVELOPE.

DATE:

SEPTEMBER 9, 2026



BUCHAN, LAWTON, PARENT LTD
Consulting Engineers
5-5370 Canotek Road, Ottawa, Ontario K1J 9E6

**SERIES 1100
PANELIZED EIFS
WALL SYSTEM**

DRAWING TITLE:



**FIRESTOP DETAIL
AT SHEARWALL**

SCALE:

NTS

DRAWING No:

11

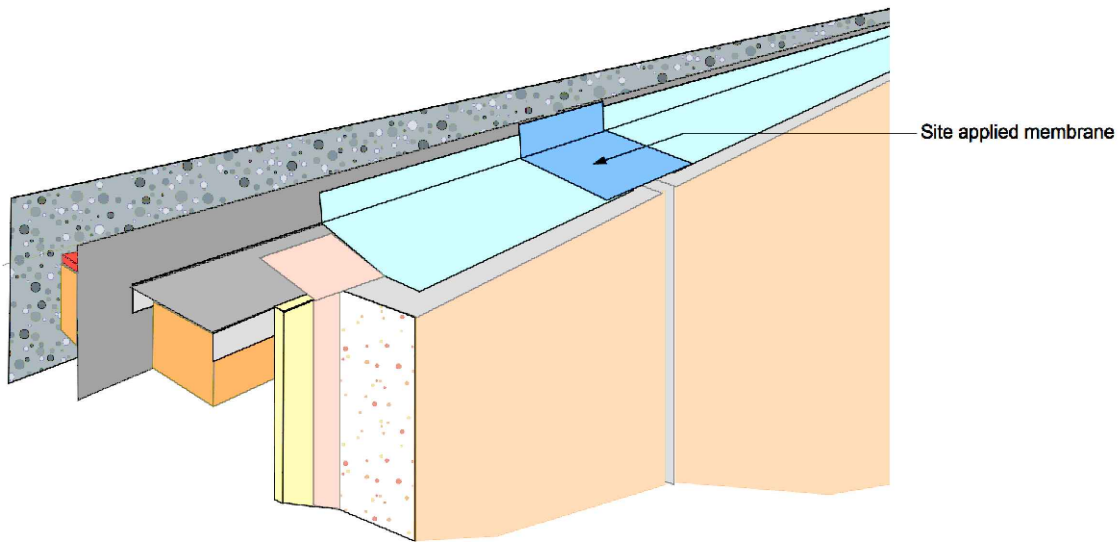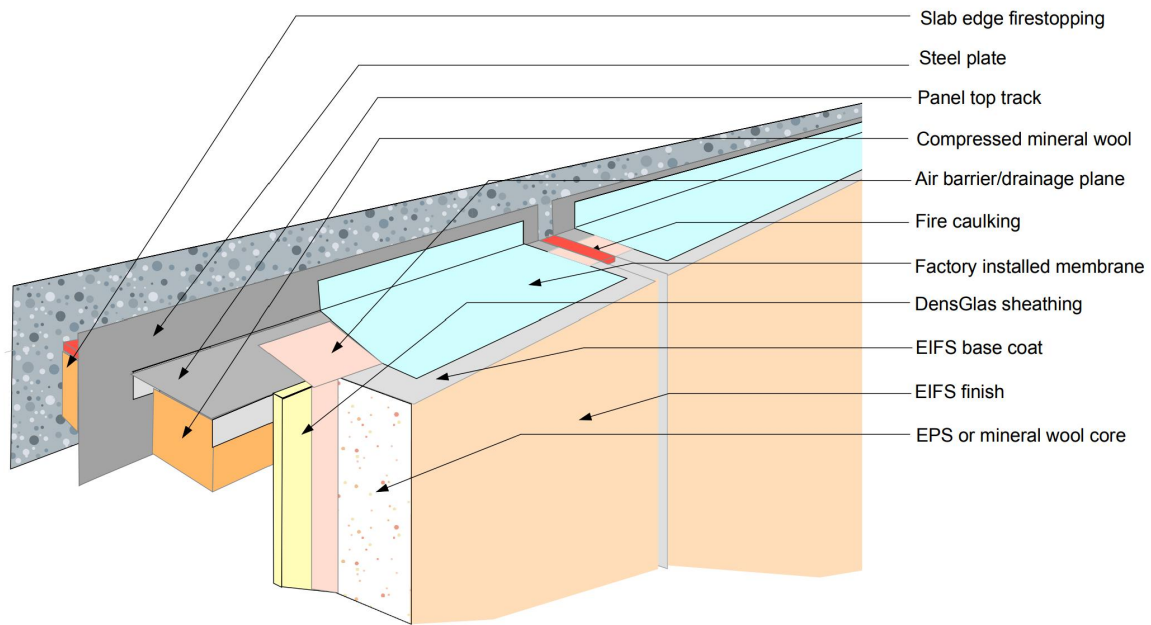

DISCLAIMER:

THE INFORMATION CONTAINED IN THIS DRAWING IS THE PROPERTY OF AXIS TOTAL ENVELOPE. THIS DRAWING MAY NOT BE REPRODUCED IN ANY FORM, OR THE INFORMATION CONTAINED HEREIN USED FOR ANY PURPOSE WITHOUT THE EXPRESS WRITTEN CONSENT OF AXIS TOTAL ENVELOPE.

DATE: SEPTEMBER 9, 2026



BUCHAN, LAWTON, PARENT LTD
Consulting Engineers
5-5370 Canotek Road, Ottawa, Ontario K1J 9E6

**SERIES 1100
PANELIZED EIFS
WALL SYSTEM**

DRAWING TITLE:

**HEAD OF PANEL
TRANSITION DETAIL**

SCALE:
NTS

DRAWING No:
12