

Rendered view, late afternoon, from the dining side

DESIGN PLAN SET · REVISION 2 · NOVEMBER 2026

Fire Pit Patio

Paver patio, curved seat wall and gas fire pit. Sample project, fictional yard.

504 sq ft	17 lin ft	44 in	55	76 x 62 ft
paver patio	curved seat wall	gas fire pit	plants, 12 kinds	back yard

Code letters

Letters are the trade group, the number is the item in the Praxis parts library. Same code on every sheet.

X Demo and site prep	H Rock, soil, mulch, lawn	P Paving and flatwork	M Walls, steps, masonry
B Borders and edging	F Fences and gates	S Structures	FR Fire features
K Outdoor kitchen	W Water features	D Drainage	IR Irrigation
LT Low voltage lighting	U Utilities, location only	SP Spa and hot tub	PL Pool
EX Existing, to remain			

LS-T1 Plants: LS, then T tree, S shrub, P perennial or fern, G grass, C groundcover, V vine. LS-T1 is vine maple. Counts are on L-3.

Sheet index

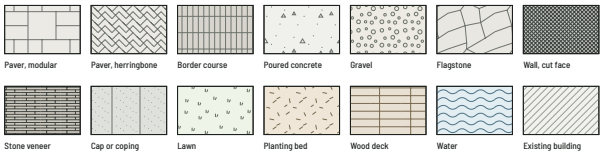
L-0	Cover and sheet index	Notes, code letters, hatch library
L-1	Site plan	Everything on one sheet, keyed by code
L-2	Materials and dimensions	Hatches, quantities, dimension strings
L-3	Planting plan	Plant codes, names, sizes, counts
L-4	Lighting, drainage and gas	Fixture, drain and gas line locations
L-5	Details and elevations	Finished heights, faces and patterns
V-1	Rendered views	Day, late afternoon and dusk

General notes

1. Verify all measurements and quantities on site before bidding and before ordering materials.
2. Call 811, the Oregon Utility Notification Center, at least 2 full business days and no more than 10 before any digging.
3. This plan shows design intent. It is not an engineered drawing. Structural, gas, electrical and drainage work is sized and installed by licensed trades.
4. Written dimensions govern. Do not scale from a screen or a reduced print.
5. Quantities are finished surfaces measured from the scale model. Add your own waste factor.
6. Base, bedding, footings and everything below finished grade follow the product maker and local code, and are priced in the installer's quote.
7. Confirm property lines, setbacks, easements and HOA rules before work starts.
8. An equal product may be swapped in. The layout, sizes and finished heights stay.
9. Gas fire pit: listed burner kit, installed to the maker's instructions, including clearances to combustibles and overhead. Confirm clearances with the local fire code office before the build.

Hatch library

Each material has its own pattern, so a black and white print reads the same.

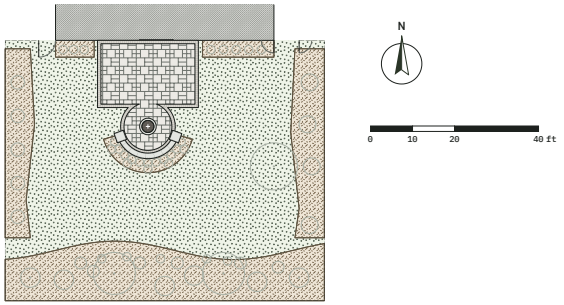


Lines



Key plan

Reduced. Use the bar. Full size plans start on L-1.



PRAXIS DESIGN

Landscape and hardscape design plans

PREPARED FOR

CONTRACTOR LOGO

Your Company Name

CCB or LCB number · Phone · Website

PROJECT

Fire Pit Patio

Paver patio, curved seat wall, gas fire pit

Sample project, fictional yard · Portland area, Oregon

NORTH

N

SCALE

As noted

See each drawing

NOTES

1. Verify all measurements and quantities on site before bidding and before ordering materials.
2. Call 811, the Oregon Utility Notification Center, at least 2 full business days and no more than 10 before any digging.
3. This plan shows design intent. It is not an engineered drawing. Structural, gas, electrical and drainage work is sized and installed by licensed trades.
4. Written dimensions govern. Do not scale from a screen or a reduced print.
5. Quantities are finished surfaces measured from the scale model. Add your own waste factor.

REV	DATE	ISSUE
1	Nov 2026	First issue
2	Nov 2026	Current issue

DATE	DRAWN BY	SHEET SIZE
Nov 2026	Praxis Design	ARCH D

SHEET TITLE

Cover and sheet index

SHEET 1 of 7

L-0

Sheet index

L-0	Cover and sheet index	Notes, code letters, hatch library
L-1	Site plan	Everything on one sheet, keyed by code
L-2	Materials and dimensions	Hatches, quantities, dimension strings
L-3	Planting plan	Plant codes, names, sizes, counts
L-4	Lighting, drainage and gas	Fixture, drain and gas line locations
L-5	Details and elevations	Finished heights, faces and patterns
V-1	Rendered views	Day, late afternoon and dusk

General notes

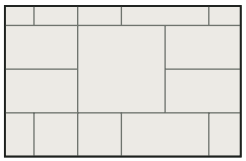
1. Verify all measurements and quantities on site before bidding and before ordering materials.
2. Call 811, the Oregon Utility Notification Center, at least 2 full business days and no more than 10 before any digging.
3. This plan shows design intent. It is not an engineered drawing. Structural, gas, electrical and drainage work is sized and installed by licensed trades.
4. Written dimensions govern. Do not scale from a screen or a reduced print.
5. Quantities are finished surfaces measured from the scale model. Add your own waste factor.
6. Base, bedding, footings and everything below finished grade follow the product maker and local code, and are priced in the installer's quote.
7. Confirm property lines, setbacks, easements and HOA rules before work starts.
8. An equal product may be swapped in. The layout, sizes and finished heights stay.

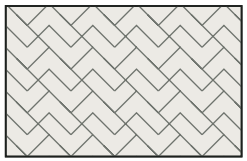
8 An equal product may be swapped in. The layout, sizes and finished heights stay.

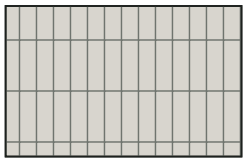
9 Gas fire pit: listed burner kit, installed to the maker's instructions, including clearances to combustibles and overhead. Confirm clearances with the local fire code office before the build.

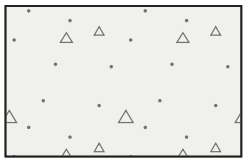
Hatch library

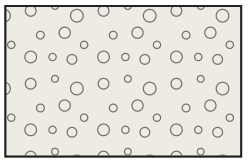
Each material has its own pattern, so a black and white print reads the same.


Paver, modular

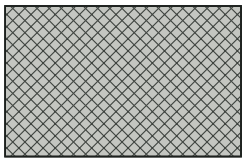

Paver, herringbone

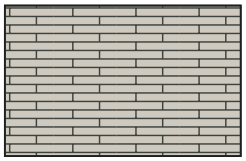

Border course

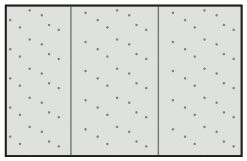

Poured concrete


Gravel

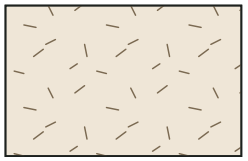

Flagstone

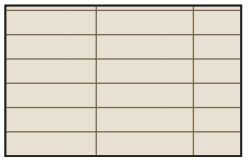

Wall, cut face

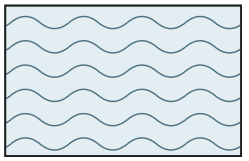

Stone veneer


Cap or coping


Lawn


Planting bed


Wood deck


Water


Existing building

Lines

Fence

Property line

Bed edging

Paver edge restraint

Center line

G Gas, location only

LV Low voltage cable

D Drain line

IR Irrigation sleeve

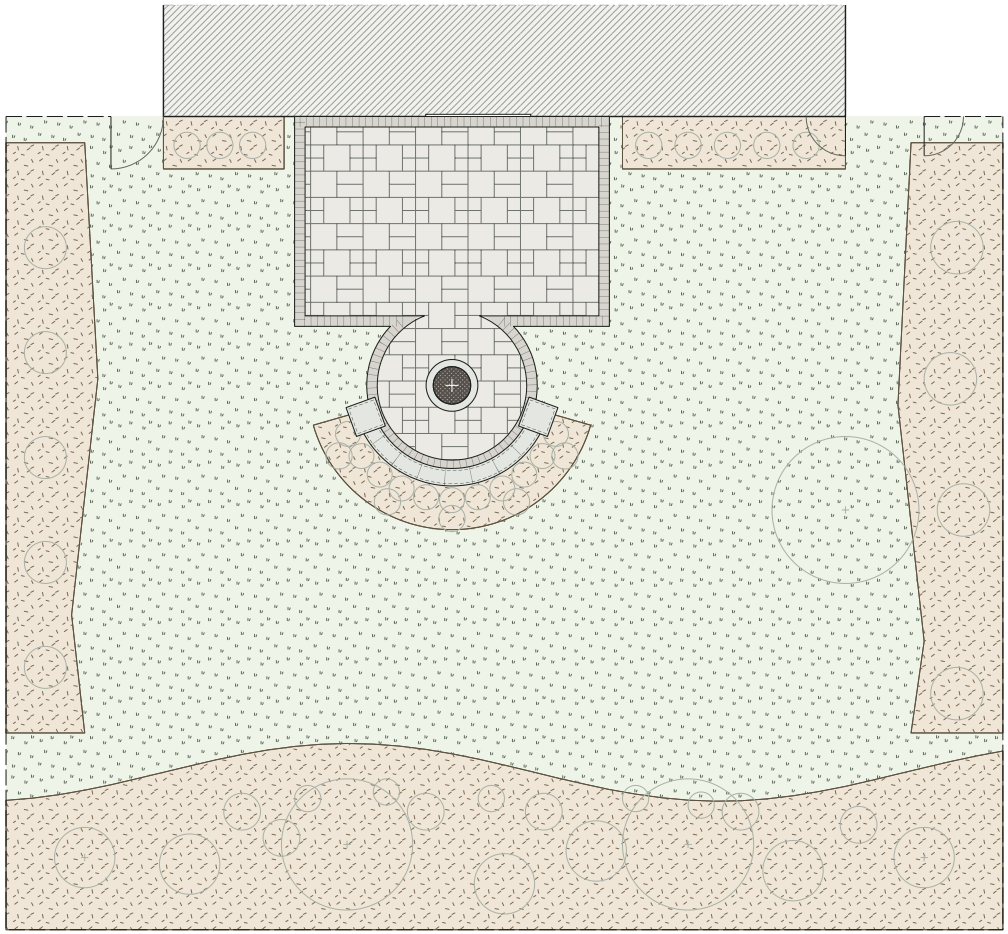
Key plan

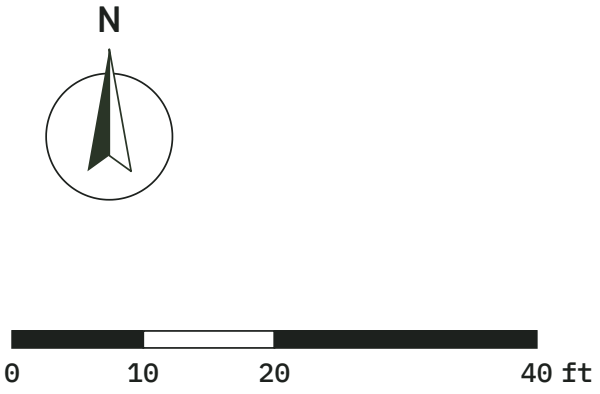
Reduced. Use the bar. Full size plans start on L-1.



Key plan

Reduced. Use the bar. Full size plans start on L-1.





504 sq ft	17 lin ft	44 in	55	76 x 62 ft
paver patio	curved seat wall	gas fire pit	plants, 12 kinds	back yard

Code letters

Letters are the trade group, the number is the item in the Praxis parts library. Same code on every sheet.

X Demo and site prep	H Rock, soil, mulch, lawn	P Paving and flatwork	M Walls, steps, masonry
B Borders and edging	F Fences and gates	S Structures	FR Fire features
K Outdoor kitchen	W Water features	D Drainage	IR Irrigation
LT Low voltage lighting	U Utilities, location only	SP Spa and hot tub	PL Pool
EX Existing, to remain			

LS-T1 Plants: LS, then T tree, S shrub, P perennial or fern, G grass, C groundcover, V vine. LS-T1 is vine maple. Counts are on L-3.

PRAXIS DESIGN

Landscape and hardscape design plans

PREPARED FOR

CONTRACTOR LOGO

Your Company Name

CCB or LCB number · Phone · Website

PROJECT

Fire Pit Patio

Paver patio, curved seat wall, gas fire pit

Sample project, fictional yard · Portland area, Oregon

NORTH



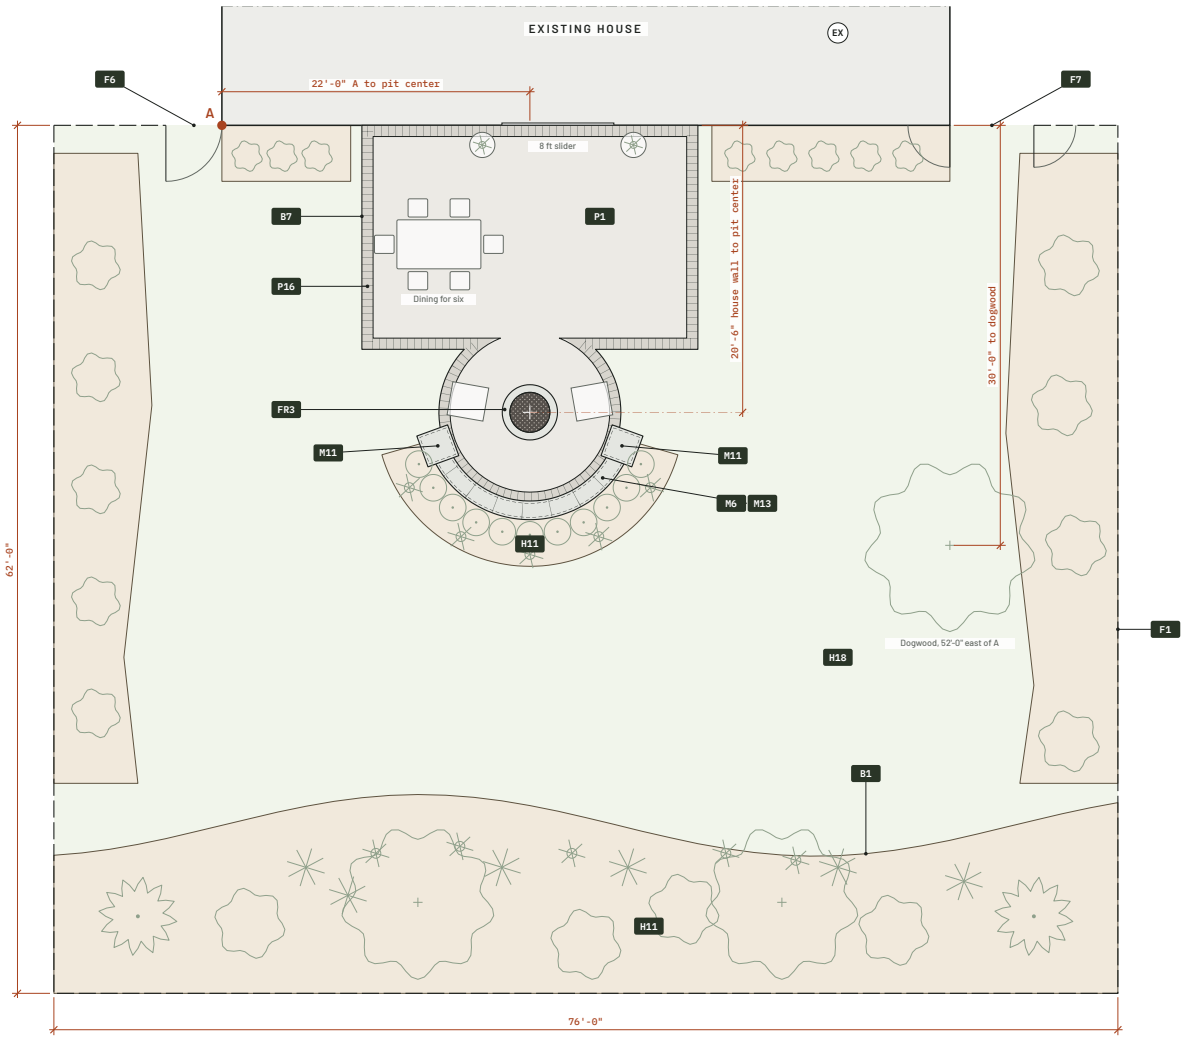
SCALE

As noted

See each drawing

NOTES

1. Verify all measurements and quantities on site before bidding and before ordering materials.
2. Call 811, the Oregon Utility Notification Center, at least 2 full business days and no more than 10 before any digging.
3. This plan shows design intent. It is not an engineered drawing. Structural, gas, electrical and drainage work is sized and installed by licensed trades.
4. Written dimensions govern. Do not scale from a screen or a reduced print.
5. Quantities are finished surfaces measured from the scale model. Add your own waste factor.



Site plan

1 / L-1

Scale 1/4 in = 1 ft · Point A is the west corner of the house back wall. Everything is located from it.

Verify all measurements and quantities on site before bidding. Quantities are finished surfaces. Waste is not included.

Site key

Code, item, sheet

P1	Interlocking concrete paver	L-2
P16	Paver soldier or sailor border course	L-2
M6	Seat wall	L-2, L-5
M13	Wall cap or coping	L-2, L-5
M11	Pillar or pier	L-2, L-5
FR3	Natural gas fire pit or table	L-2, L-5
H18	Seed or sod lawn	L-2
H11	Bark dust	L-2
B1	Steel edging	L-2
B7	Plastic or aluminum paver edge restraint, spiked	L-2
F1	Cedar privacy fence 6 ft	L-2
F6	Single gate	L-2
F7	Double gate or drive gate	L-2
LS	Plants, 12 kinds, 55 total	L-3
LT	Low voltage lighting	L-4
U2	Gas line to feature	L-4
D6	Downspout tie-in to pop-up emitter	L-4
EX	Existing house, to remain	

Layout notes

1. Patio: 24 x 16 ft rectangle off the slider, plus a 13 ft fire circle, 504 sq ft in total. The slider starts 10 ft in from the patio west edge.
2. The paver edge ends at the inside face of the seat wall. No pavers run behind the wall. The border course follows the wall face.
3. Seat wall: 7 ft radius to the center line, 140 degree arc, 17'-1" long, 19 in seat height, 16 in bluestone cap, 2 stone pillars 24 x 24 in, 29 in high with the cap.
4. Gas fire pit: 44 in round, centered in the circle. Seat front is 4'-4" from the pit. The pit is 18'-8" clear of the house wall, with open sky above.
5. Beds: back border 10 to 14 ft deep, west bed 5 to 7 ft, east bed 6 to 8 ft, 3 ft 6 in behind the seat wall, 4 ft at the foundation. Steel edging on every bed line.
6. Fence: 6 ft cedar on three sides with returns to the house, priced as new. Confirm on site if an existing fence stays. 4 ft gate west, 6 ft double gate east for machine access.
7. Patio finish sits 1 in below the slider sill. Keep the clearance the siding maker asks for above the pavers.

Measurement check

Design against the scale model

ITEM	DESIGN	MODEL
Patio	24 x 16 ft + 13 ft circle	503.7 sq ft
Seat wall	7 ft radius, 140 degrees	17'-1" long
Seat to pit	4 ft to 4 ft 6 in	4'-4"
Fire pit	44 in round	44.4 in
Pit to house	Center 20'-6" from the wall	18'-8" clear

PRAXIS DESIGN

Landscape and hardscape design plans

PREPARED FOR

CONTRACTOR LOGO

Your Company Name

CCB or LCB number · Phone · Website

PROJECT

Fire Pit Patio

Paver patio, curved seat wall, gas fire pit

Sample project, fictional yard · Portland area, Oregon

NORTH

SCALE

1/4 in = 1 ft

Printed at 36 x 24 in

1/8 in = 1 ft

Half size print, 18 x 12 in

0 4 8 12 ft

NOTES

1. Verify all measurements and quantities on site before bidding and before ordering materials.
2. Call 811, the Oregon Utility Notification Center, at least 2 full business days and no more than 10 before any digging.
3. This plan shows design intent. It is not an engineered drawing. Structural, gas, electrical and drainage work is sized and installed by licensed trades.
4. Written dimensions govern. Do not scale from a screen or a reduced print.
5. Quantities are finished surfaces measured from the scale model. Add your own waste factor.

REV	DATE	ISSUE
1	Nov 2026	First issue
2	Nov 2026	Current issue

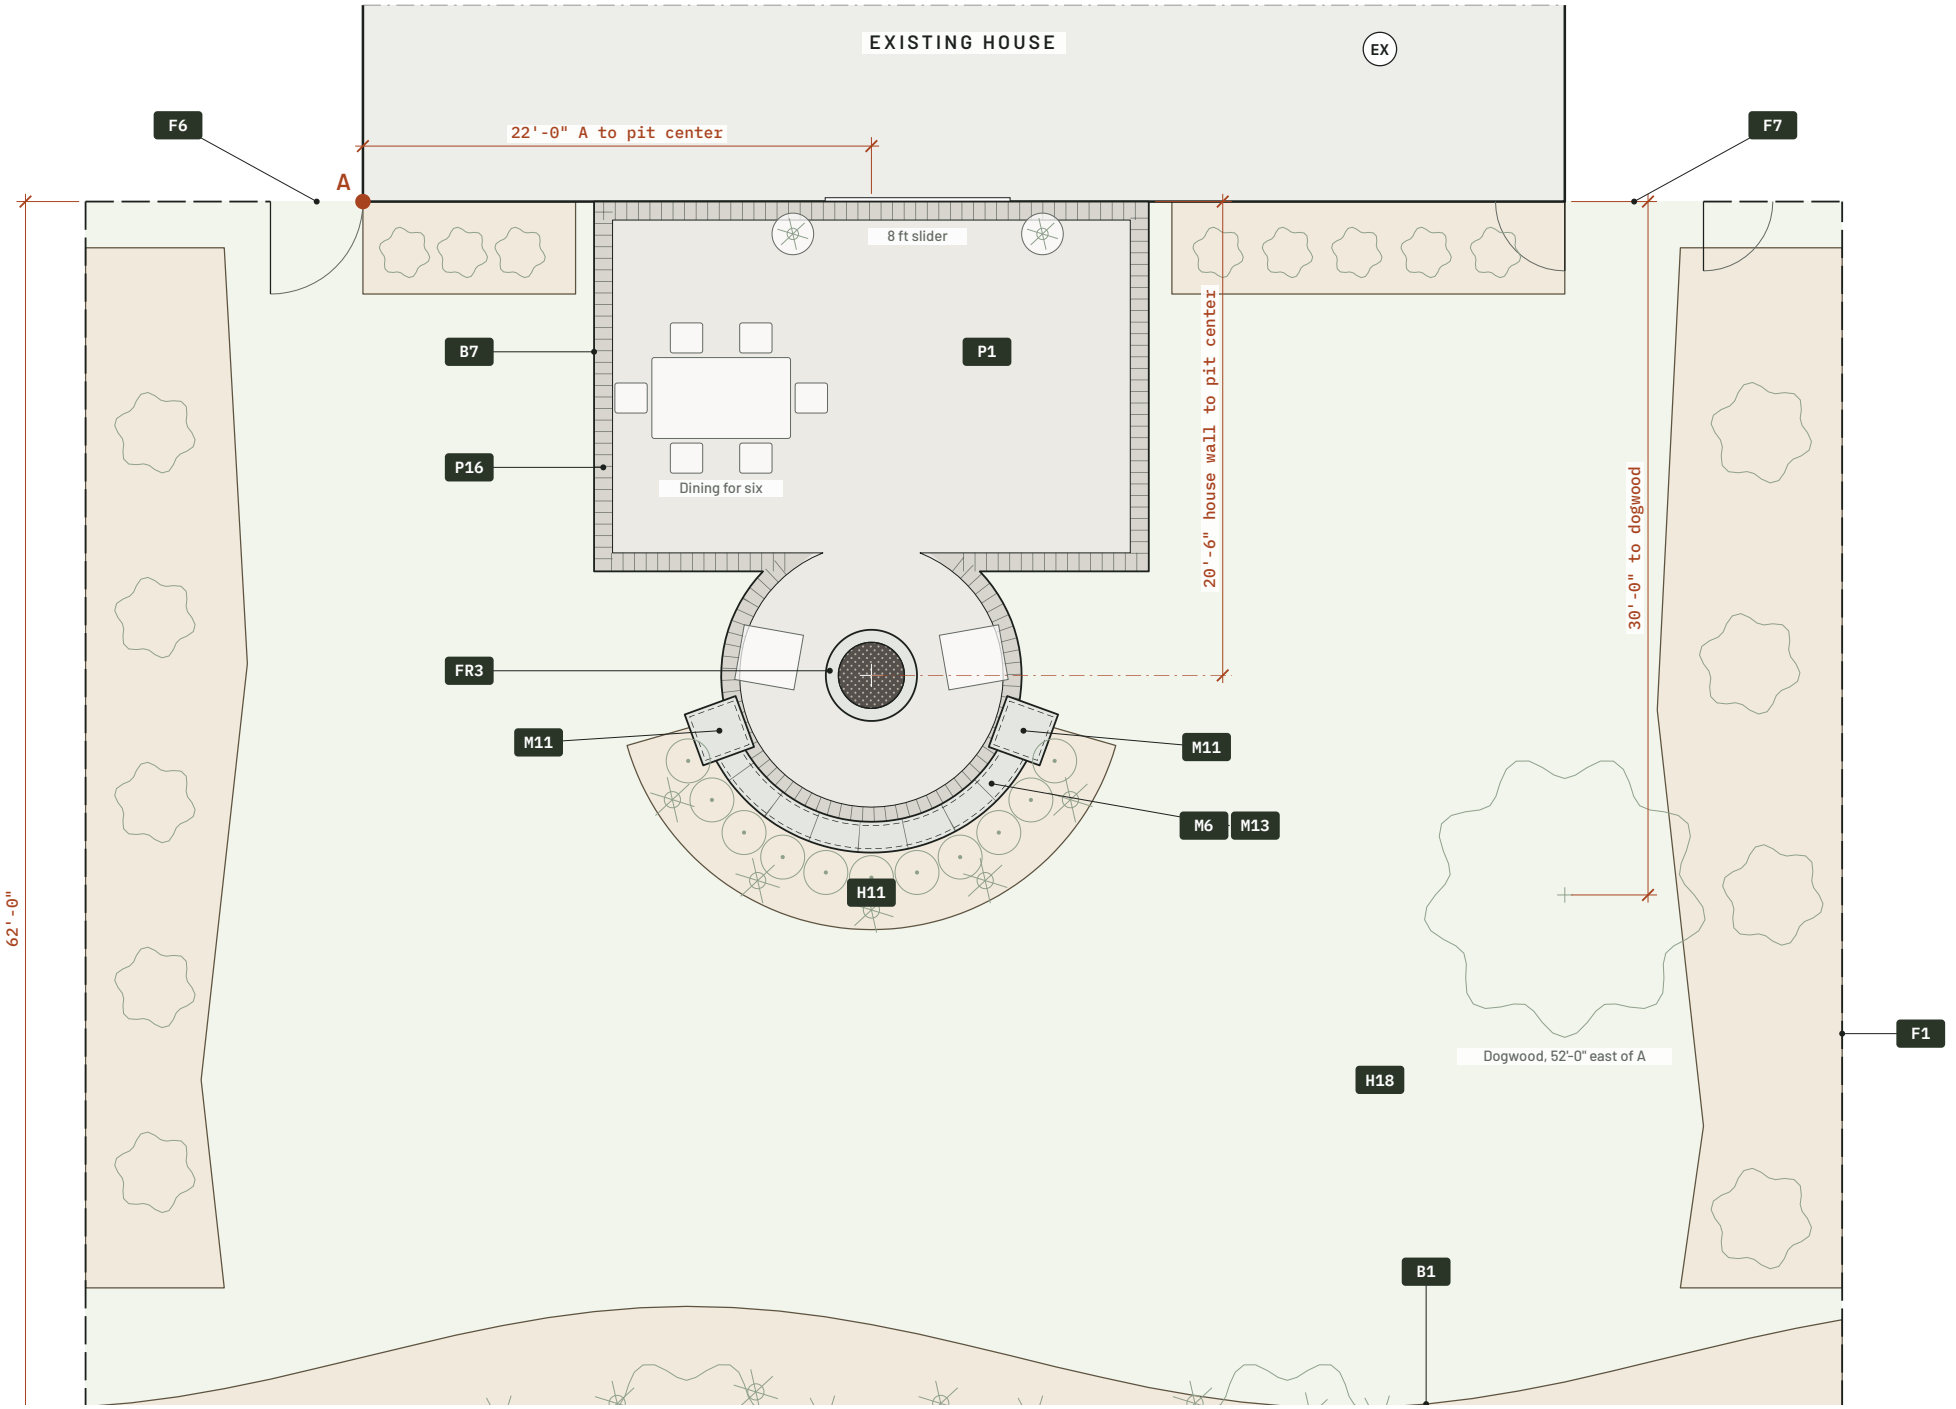
DATE	DRAWN BY	SHEET SIZE
Nov 2026	Praxis Design	ARCH D

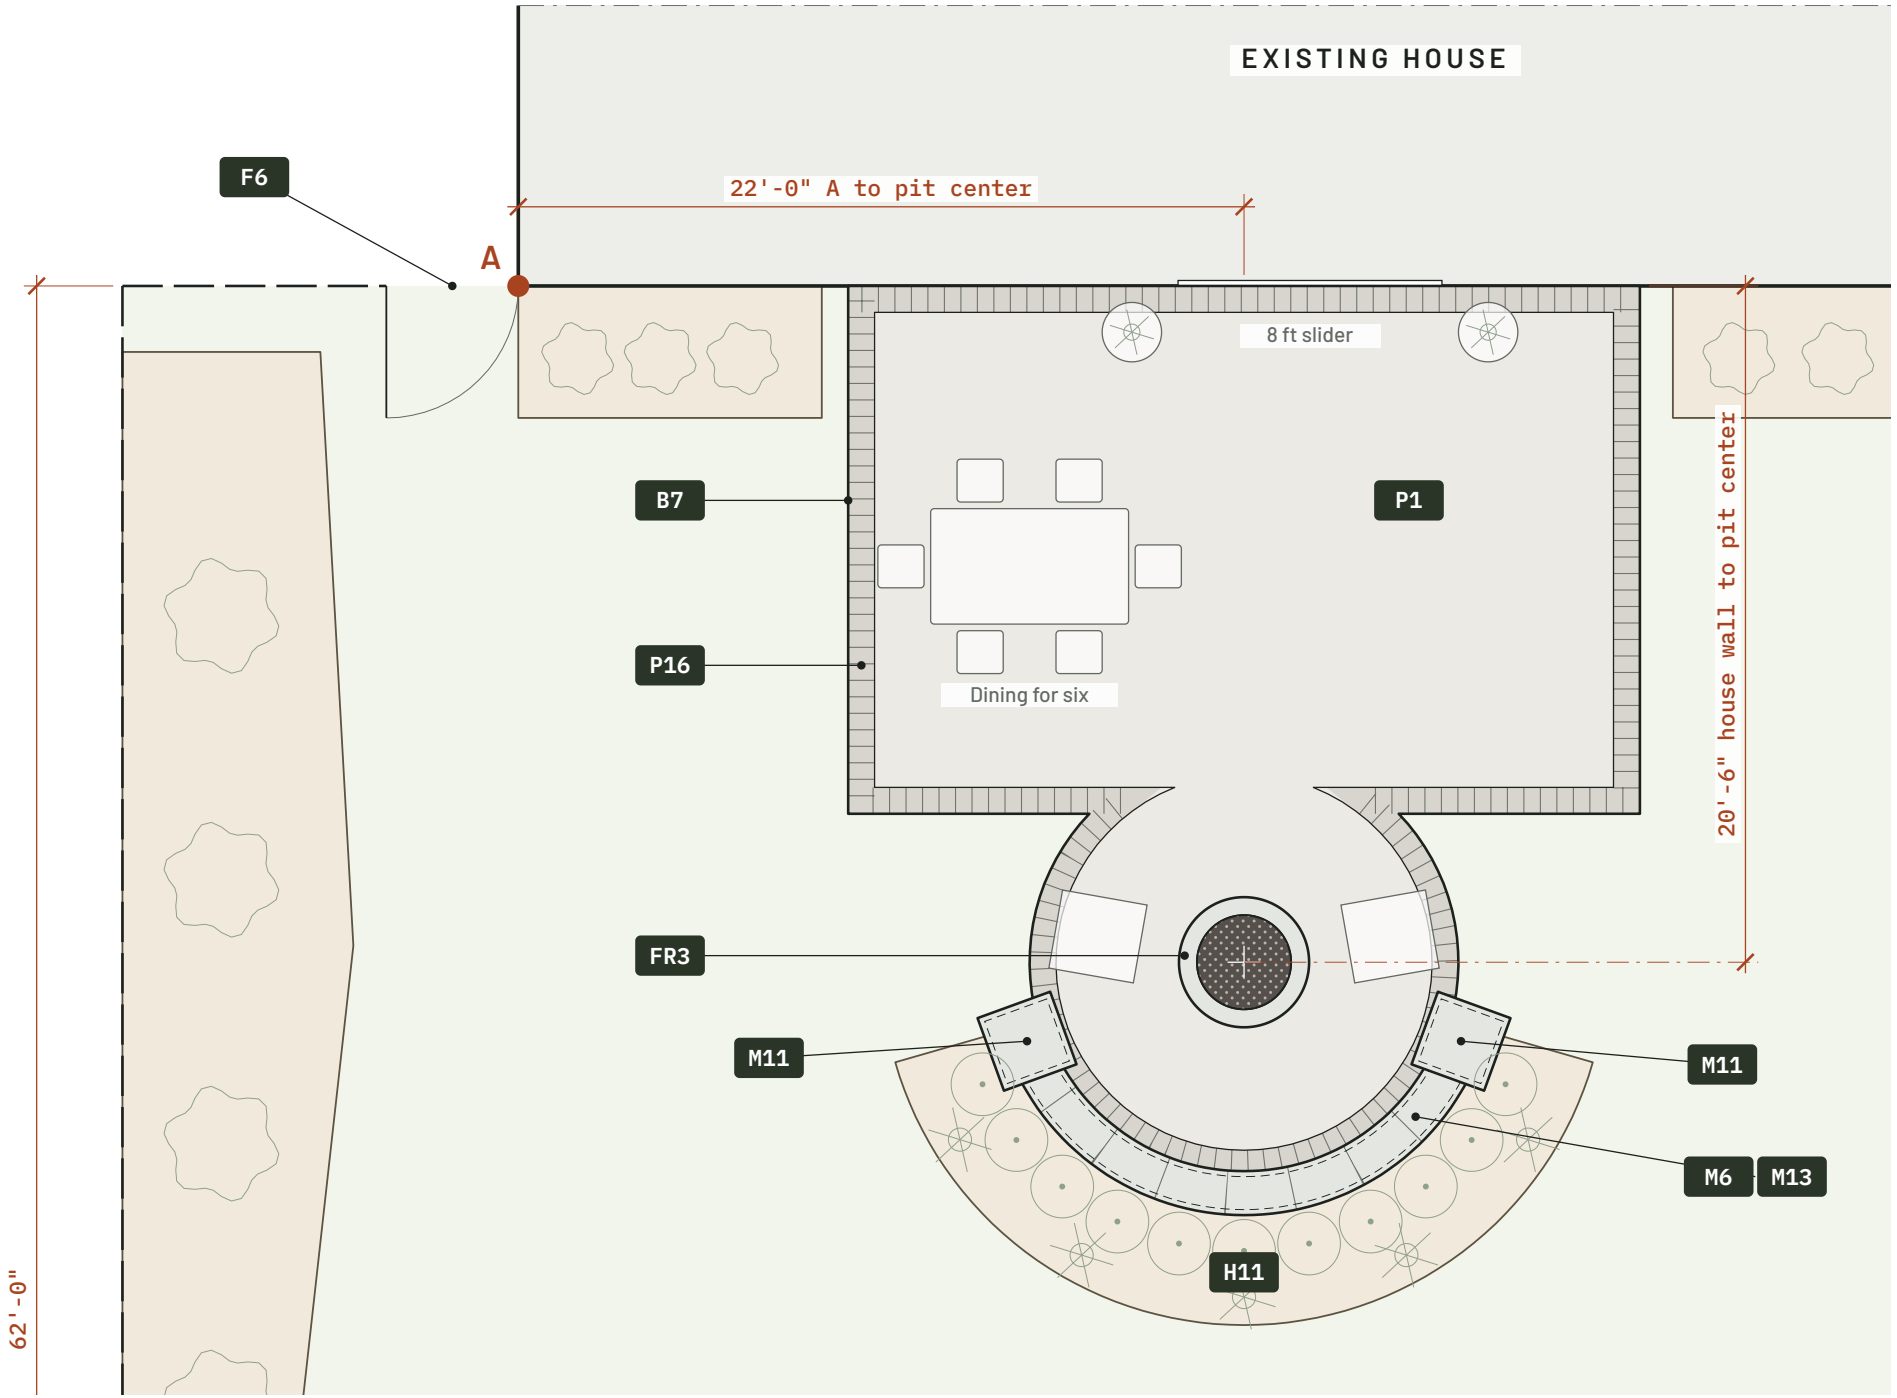
SHEET TITLE

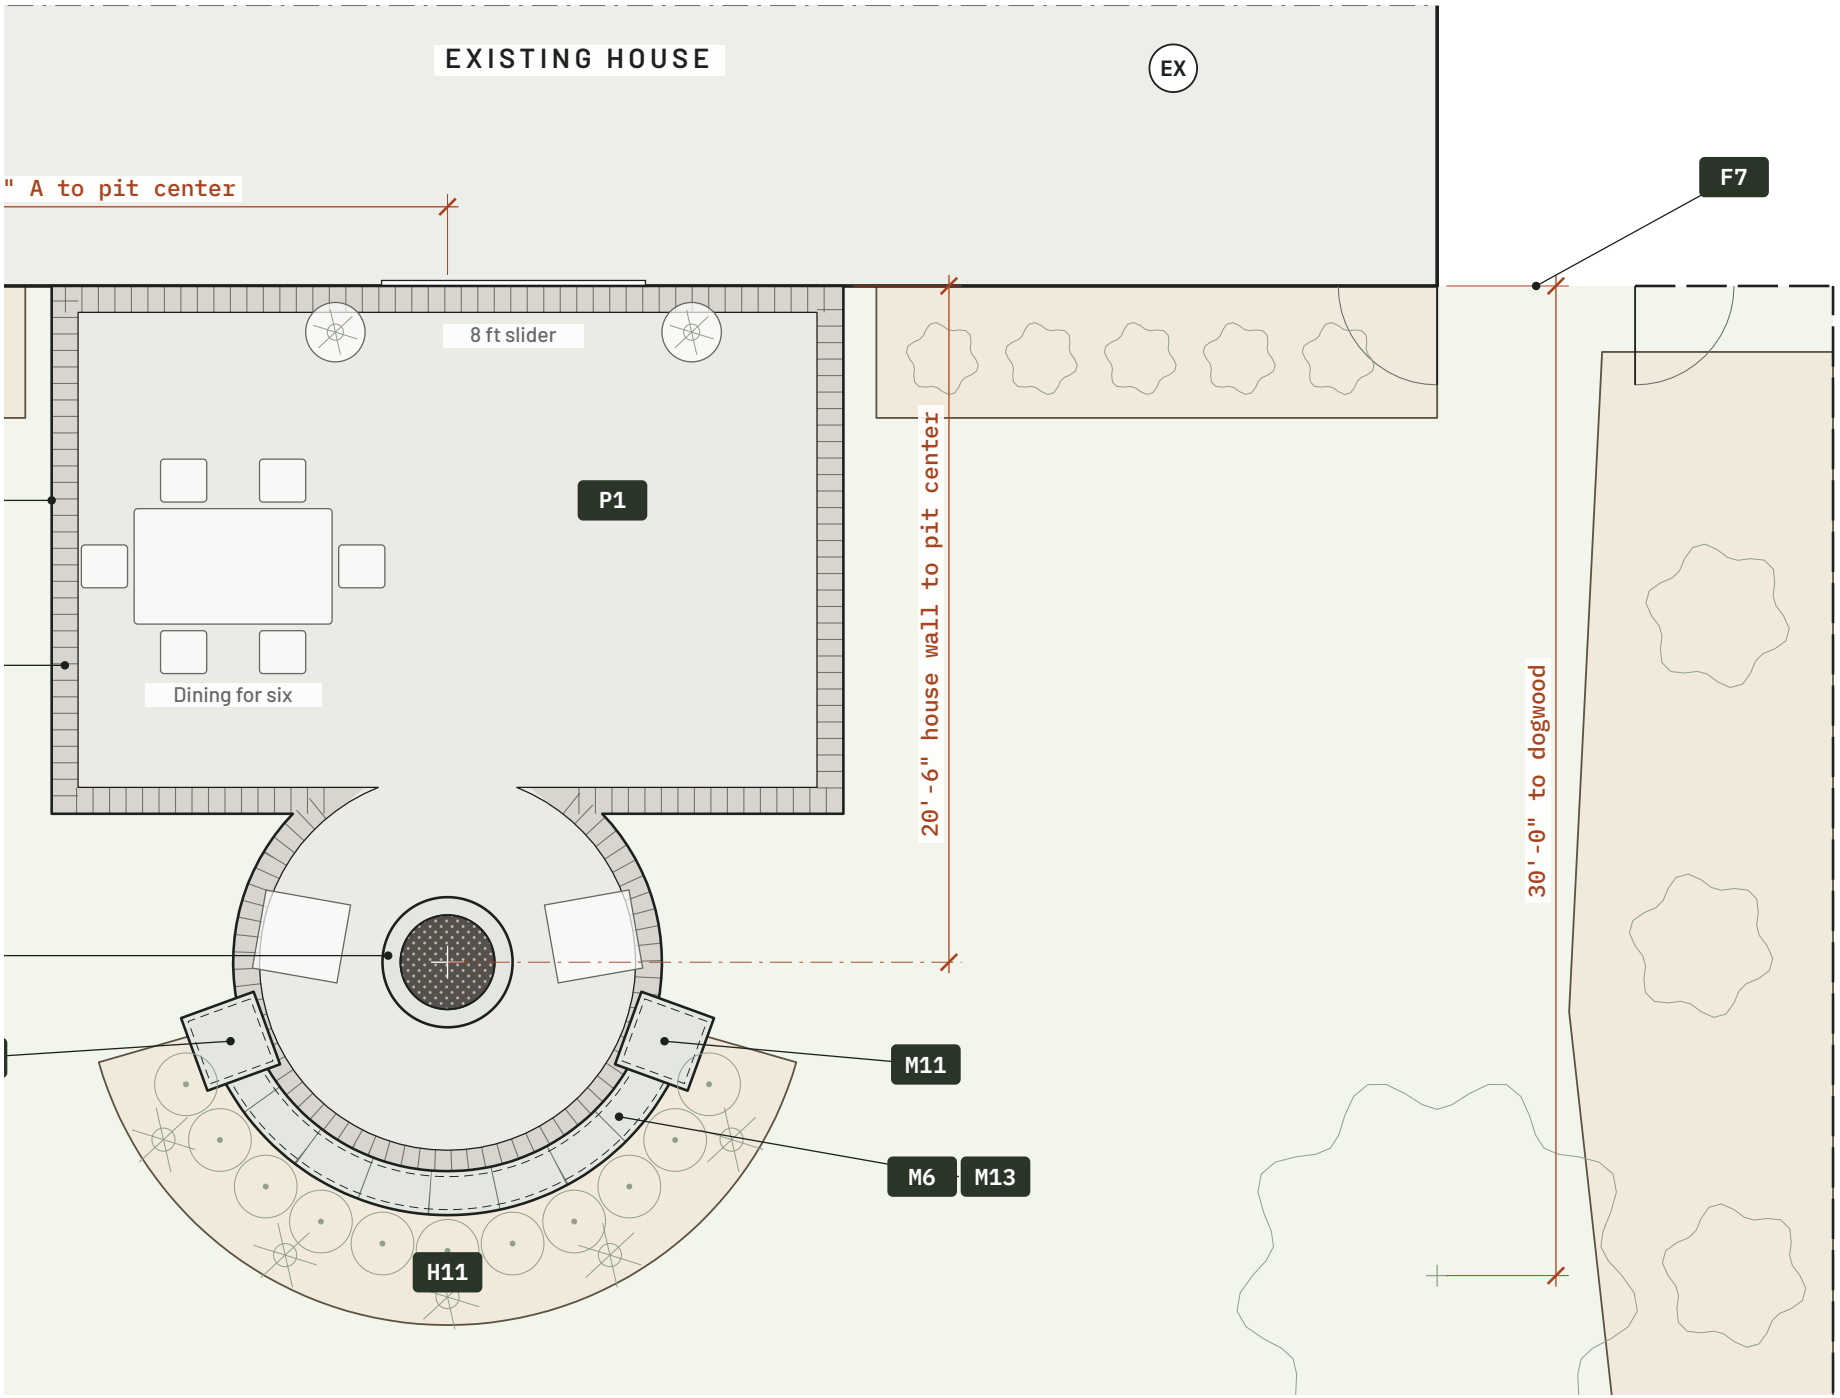
Site plan

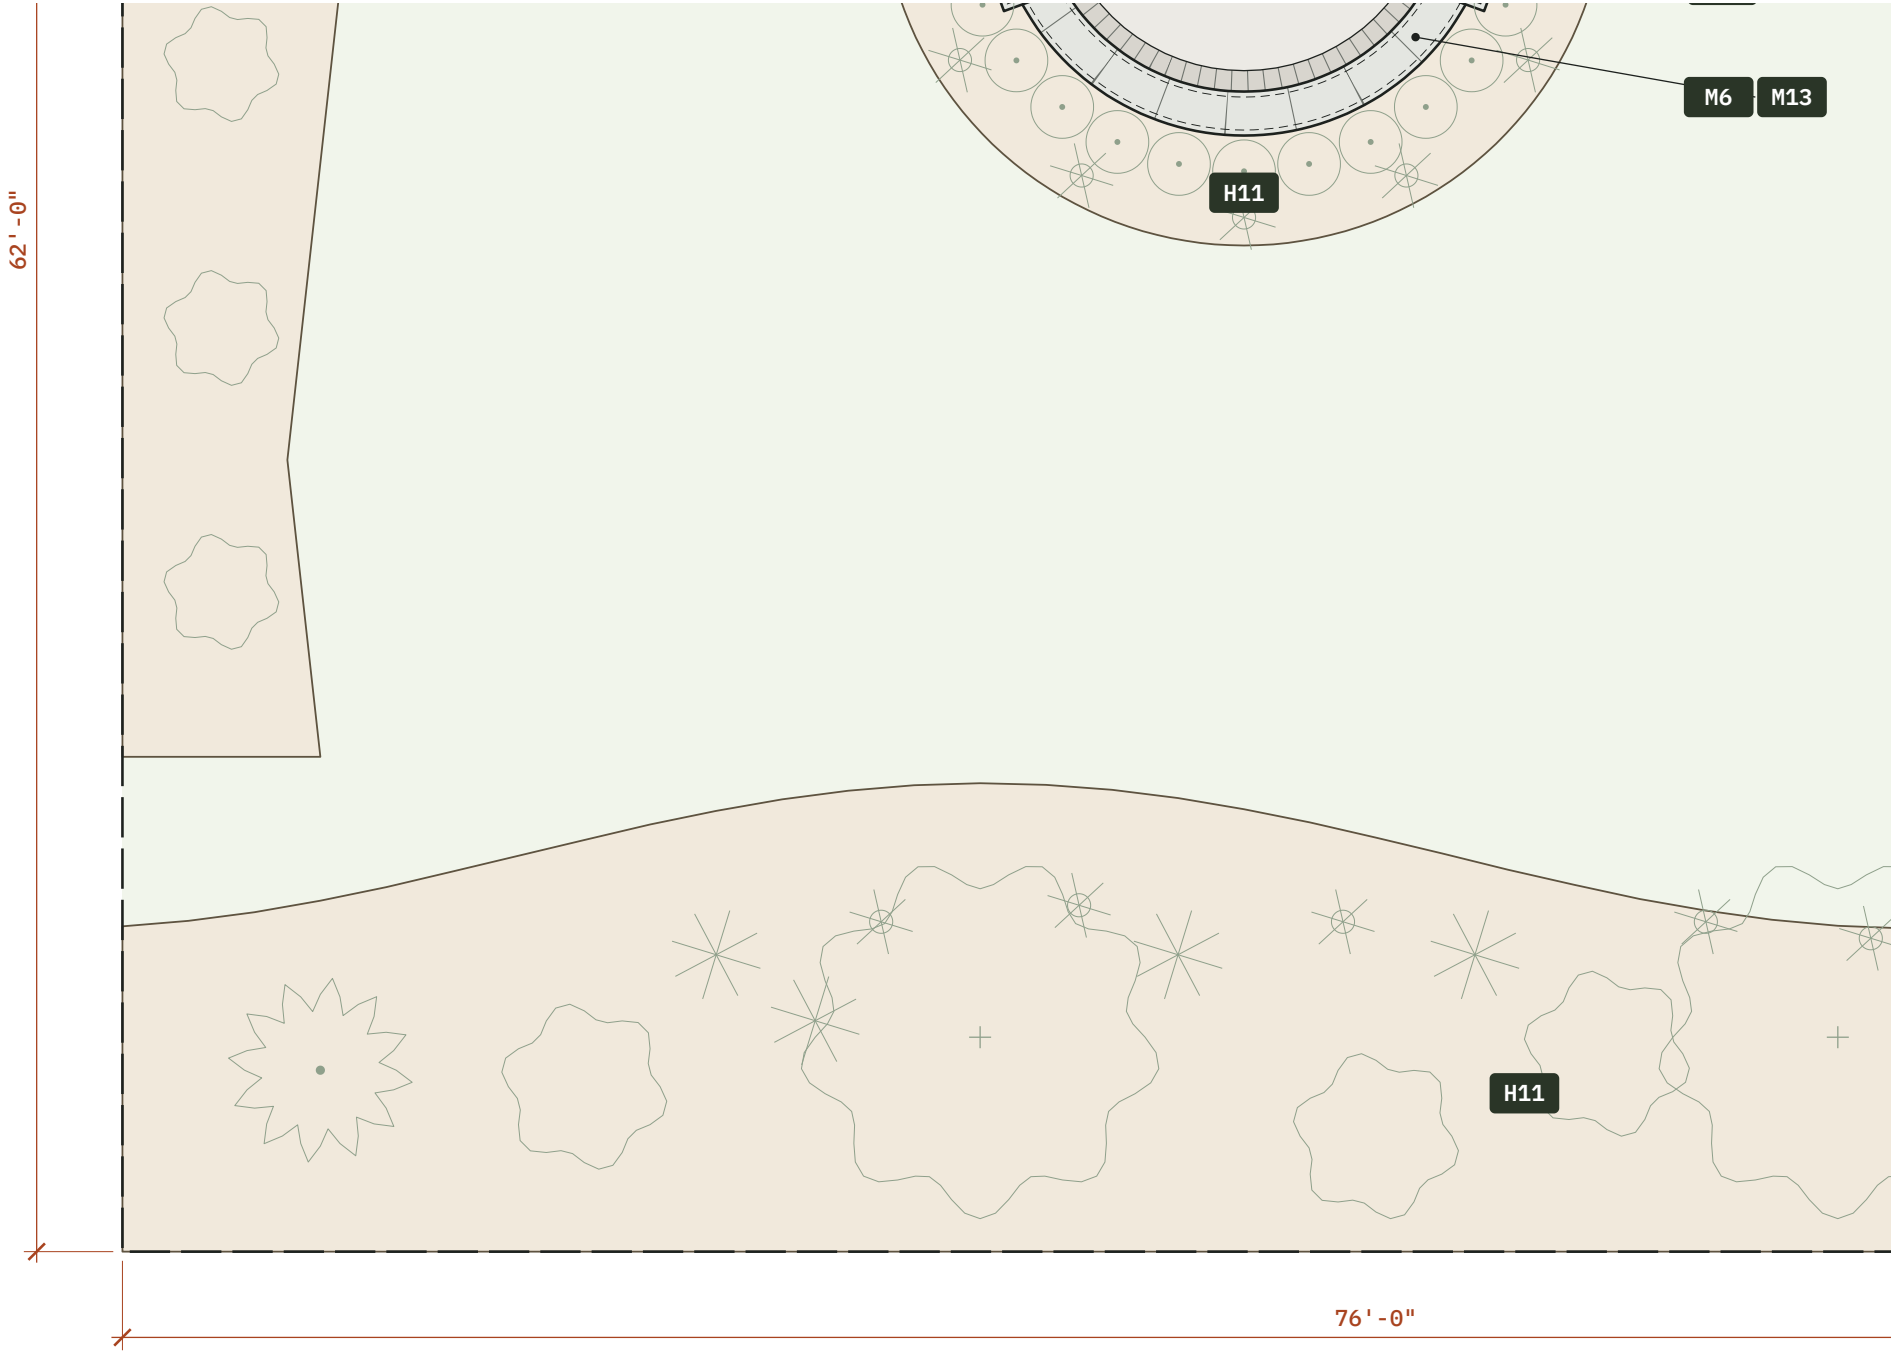
SHEET 2 of 7

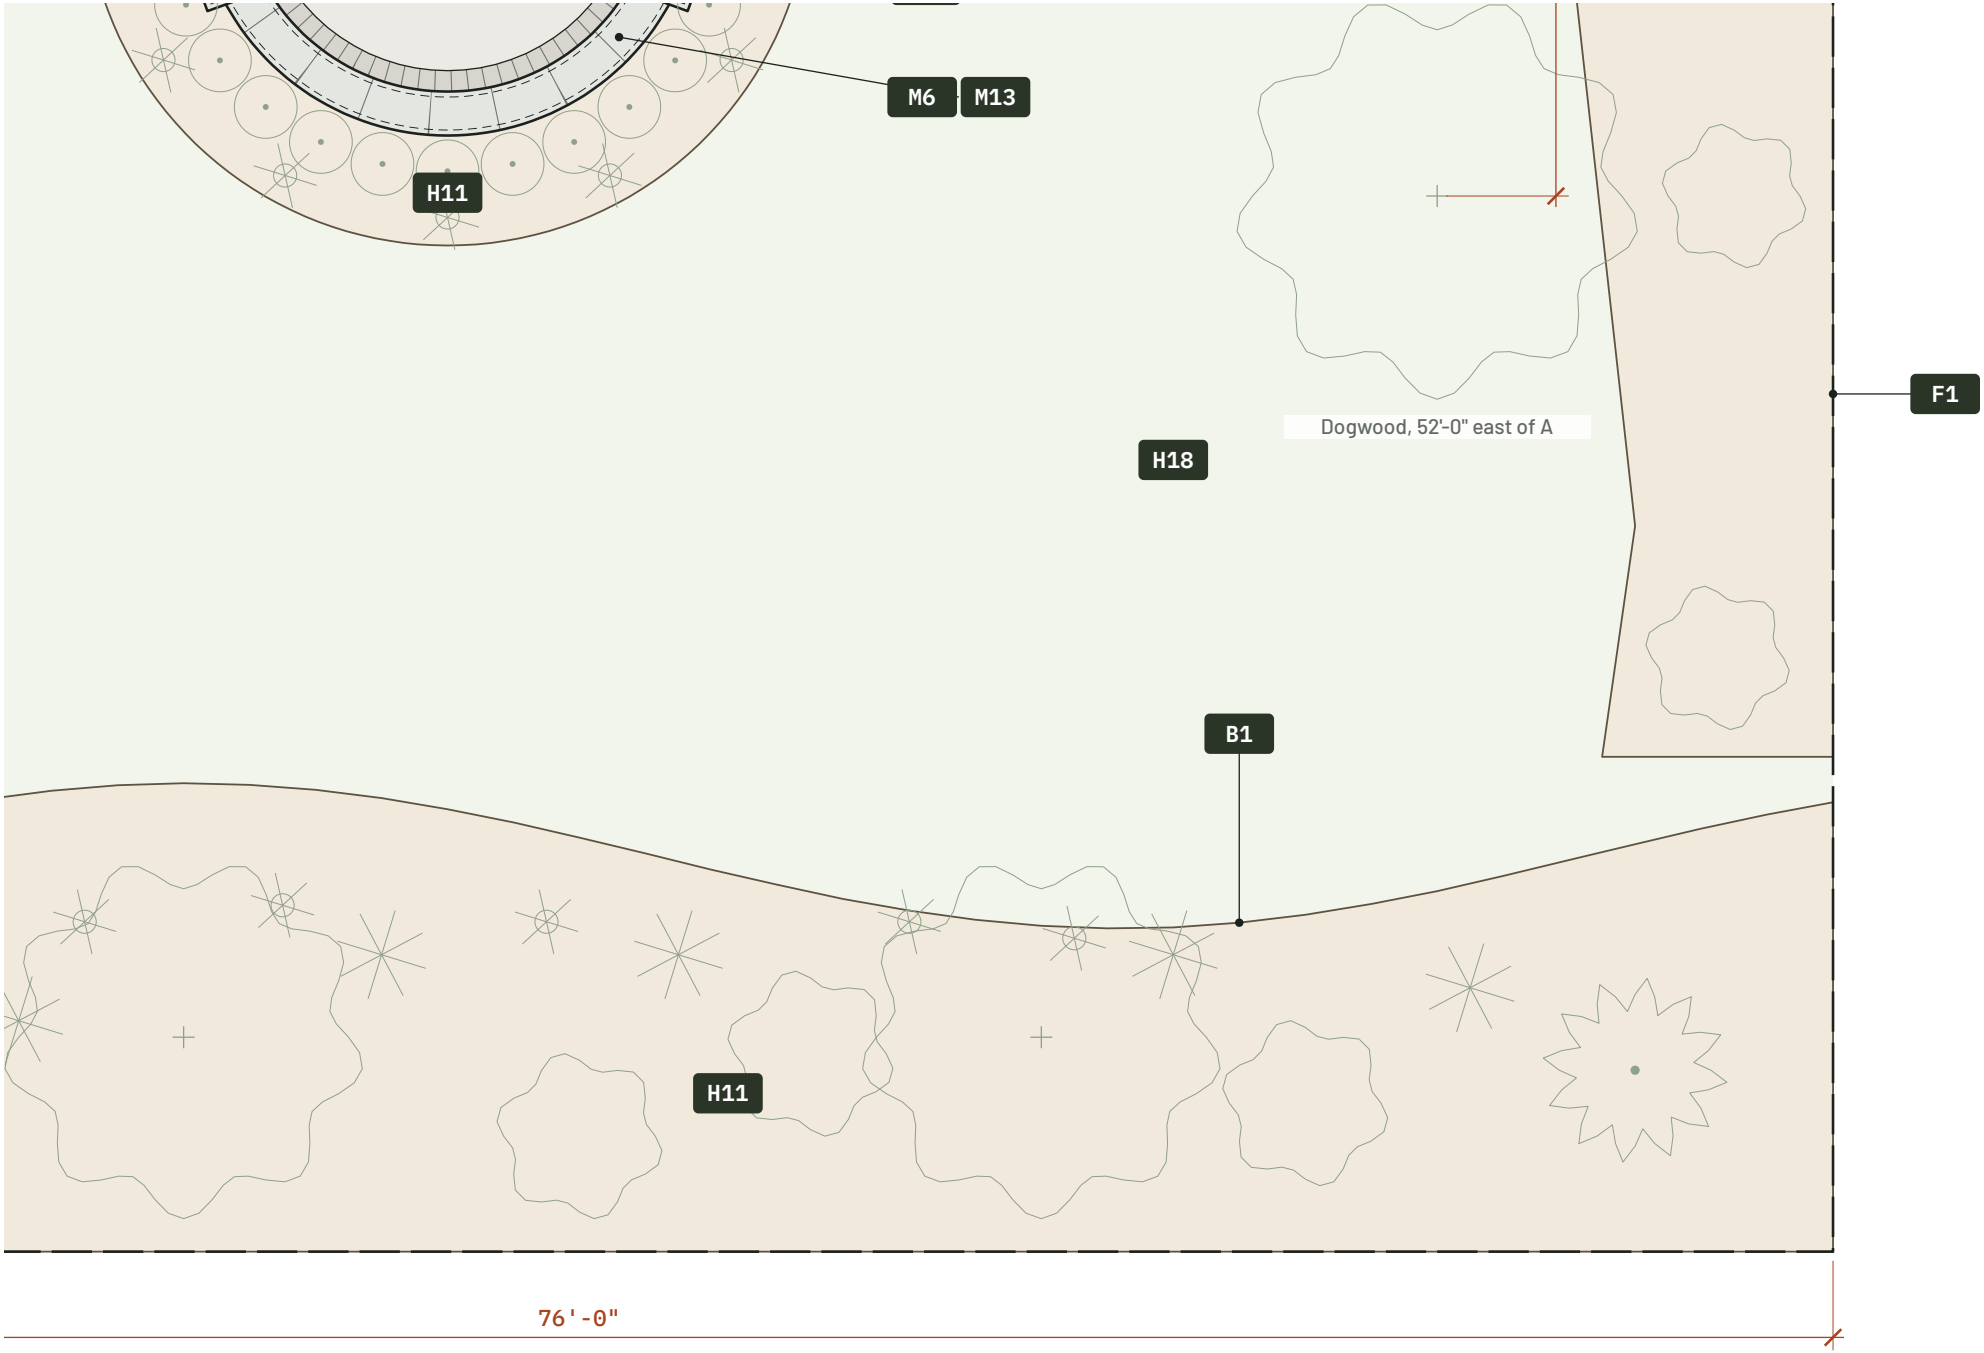
L-1


EXISTING HOUSE
EX
F6
F7
A
22'-0" A to pit center
8 ft slider
B7
P1
P16
Dining for six
20'-6" house wall to pit center
30'-0" to dogwood
62'-0"
FR3
M11
M11
M6
M13
H11
F1
Dogwood, 52'-0" east of A
H18
B1


EXISTING HOUSE
F6
A
22'-0" A to pit center
8 ft slider
B7
P1
P16
Dining for six
20'-6" house wall to pit center
FR3
M11
M11
M6
M13
H11
62'-0"


EXISTING HOUSE
EX
" A to pit center
F7
8 ft slider
P1
Dining for six
20'-6" house wall to pit center
30'-0" to dogwood
M11
M6
M13
H11


M6
M13
H11
H11
62'-0"
76'-0"


M6
M13
H11
F1
Dogwood, 52'-0" east of A
H18
B1
H11
76'-0"

Site key

		Code, item, sheet
P1	Interlocking concrete paver	L-2
P16	Paver soldier or sailor border course	L-2
M6	Seat wall	L-2, L-5
M13	Wall cap or coping	L-2, L-5
M11	Pillar or pier	L-2, L-5
FR3	Natural gas fire pit or table	L-2, L-5
H18	Seed or sod lawn	L-2
H11	Bark dust	L-2
B1	Steel edging	L-2
B7	Plastic or aluminum paver edge restraint, spiked	L-2
F1	Cedar privacy fence 6 ft	L-2
F6	Single gate	L-2
F7	Double gate or drive gate	L-2
LS	Plants, 12 kinds, 55 total	L-3
LT	Low voltage lighting	L-4
U2	Gas line to feature	L-4
D6	Downspout tie-in to pop-up emitter	L-4
EX	Existing house, to remain	

Layout notes

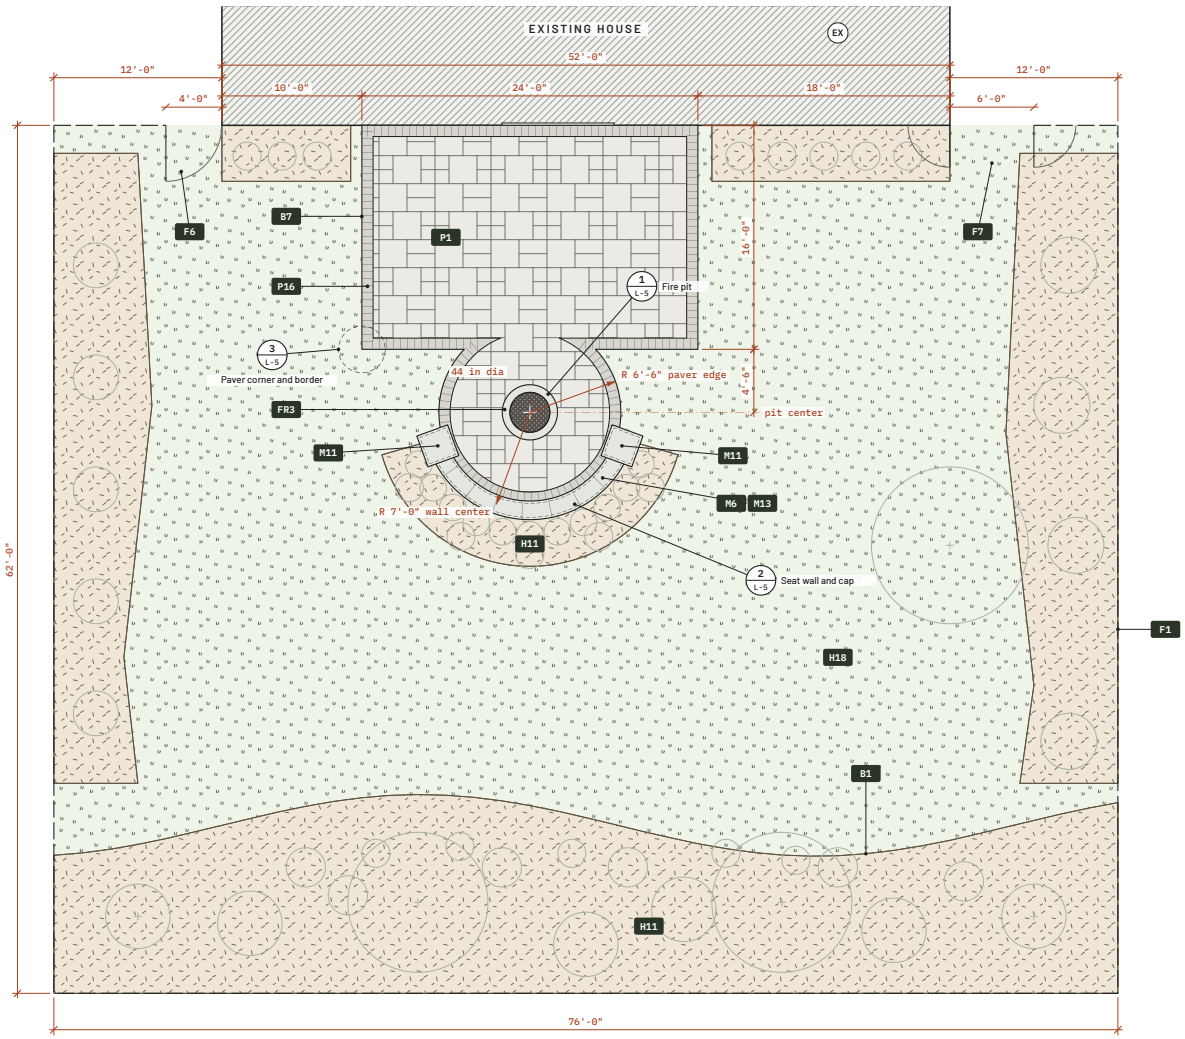
1. Patio: 24 x 16 ft rectangle off the slider, plus a 13 ft fire circle, 504 sq ft in total. The slider starts 10 ft in from the patio west edge.
2. The paver edge ends at the inside face of the seat wall. No pavers run behind the wall. The border course follows the wall face.

1. Patio: 24 x 16 ft rectangle off the slider, plus a 13 ft fire circle, 504 sq ft in total. The slider starts 10 ft in from the patio west edge.
2. The paver edge ends at the inside face of the seat wall. No pavers run behind the wall. The border course follows the wall face.
3. Seat wall: 7 ft radius to the center line, 140 degree arc, 17'-1" long, 19 in seat height, 16 in bluestone cap, 2 stone pillars 24 x 24 in, 29 in high with the cap.
4. Gas fire pit: 44 in round, centered in the circle. Seat front is 4'-4" from the pit. The pit is 18'-8" clear of the house wall, with open sky above.
5. Beds: back border 10 to 14 ft deep, west bed 5 to 7 ft, east bed 6 to 8 ft, 3 ft 6 in behind the seat wall, 4 ft at the foundation. Steel edging on every bed line.
6. Fence: 6 ft cedar on three sides with returns to the house, priced as new. Confirm on site if an existing fence stays. 4 ft gate west, 6 ft double gate east for machine access.
7. Patio finish sits 1 in below the slider sill. Keep the clearance the siding maker asks for above the pavers.

Measurement check

Design against the scale model

ITEM	DESIGN	MODEL
Patio	24 x 16 ft + 13 ft circle	`503.7 sq ft`
Seat wall	7 ft radius, 140 degrees	`17'-1" long`
Seat to pit	4 ft to 4 ft 6 in	`4'-4"`
Fire pit	44 in round	`44.4 in`
Pit to house	Center 20'-6" from the wall	`18'-8" clear`



1 L-2 Materials and dimensions plan

Scale 1/4 in = 1 ft · Planting shown screened, see L-3 · Lighting, gas and drainage on L-4

Verify all measurements and quantities on site before bidding. Quantities are finished surfaces. Waste is not included.

Materials schedule

HATCH	CODE	MATERIAL	QUANTITY
	P1	**Field paver** Concrete paver, 3 piece modular. P1 + P16 = 504 sq ft patio	427 sq ft
	P16	**Border course** Tumbled concrete paver, soldier course, 77 sq ft	101 lin ft
	M6	**Seat wall** Split face unit, 7 ft radius to center, 18 in seat, 45 face sq ft	17 lin ft
	M13	**Wall cap** Bluestone, 16 in wide, cut to the radius	17 lin ft
	M11	**End pillars** 24 x 24 in, 34 sq ft stone veneer, 28 in bluestone caps	2 ea
	FR3	**Gas fire pit** Natural gas. 44 in round, 13 sq ft stone veneer, cap ring	1 ea
	H18	**Lawn** Repair and reseed or sod after the work	2,521 sq ft
	H11	**Planting bed, bark dust** 3 in deep over 1,688 sq ft of beds. Plants on L-3	15.6 cu yd
	B1	**Steel edging** All bed lines	222 lin ft
	B7	**Paver edge restraint** Open paver edges only	61 lin ft
	F1	**Cedar fence, 6 ft** Three sides with returns. Priced as new, confirm on site	214 lin ft
	F6	**Single gate** 4 ft, west side	1 ea
	F7	**Double gate** 6 ft, east side, machine access	1 ea
	EX	**Existing house** To remain. Protect siding and slider during the work	

How to read this sheet

- P1 — New work. Letters are the trade group, the number is the library item.
- EX — Existing, to remain.
- 1 / L-5 — Detail number over the sheet it is drawn on. A dashed circle marks the area.
- Dimension string, feet and inches, face to face.
- Center line.
- Planting, screened on this sheet.

PRAXIS DESIGN

Landscape and hardscape design plans

PREPARED FOR

CONTRACTOR LOGO

Your Company Name

CCB or LCB number · Phone · Website

PROJECT

Fire Pit Patio

Paver patio, curved seat wall, gas fire pit

Sample project, fictional yard · Portland area, Oregon

NORTH

SCALE

1/4 in = 1 ft

Printed at 36 x 24 in

1/8 in = 1 ft

Half size print, 18 x 12 in

0 4 8 12 ft

NOTES

1. Verify all measurements and quantities on site before bidding and before ordering materials.
2. Call 811, the Oregon Utility Notification Center, at least 2 full business days and no more than 10 before any digging.
3. This plan shows design intent. It is not an engineered drawing. Structural, gas, electrical and drainage work is sized and installed by licensed trades.
4. Written dimensions govern. Do not scale from a screen or a reduced print.
5. Quantities are finished surfaces measured from the scale model. Add your own waste factor.

REV	DATE	ISSUE
1	Nov 2026	First issue
2	Nov 2026	Current issue

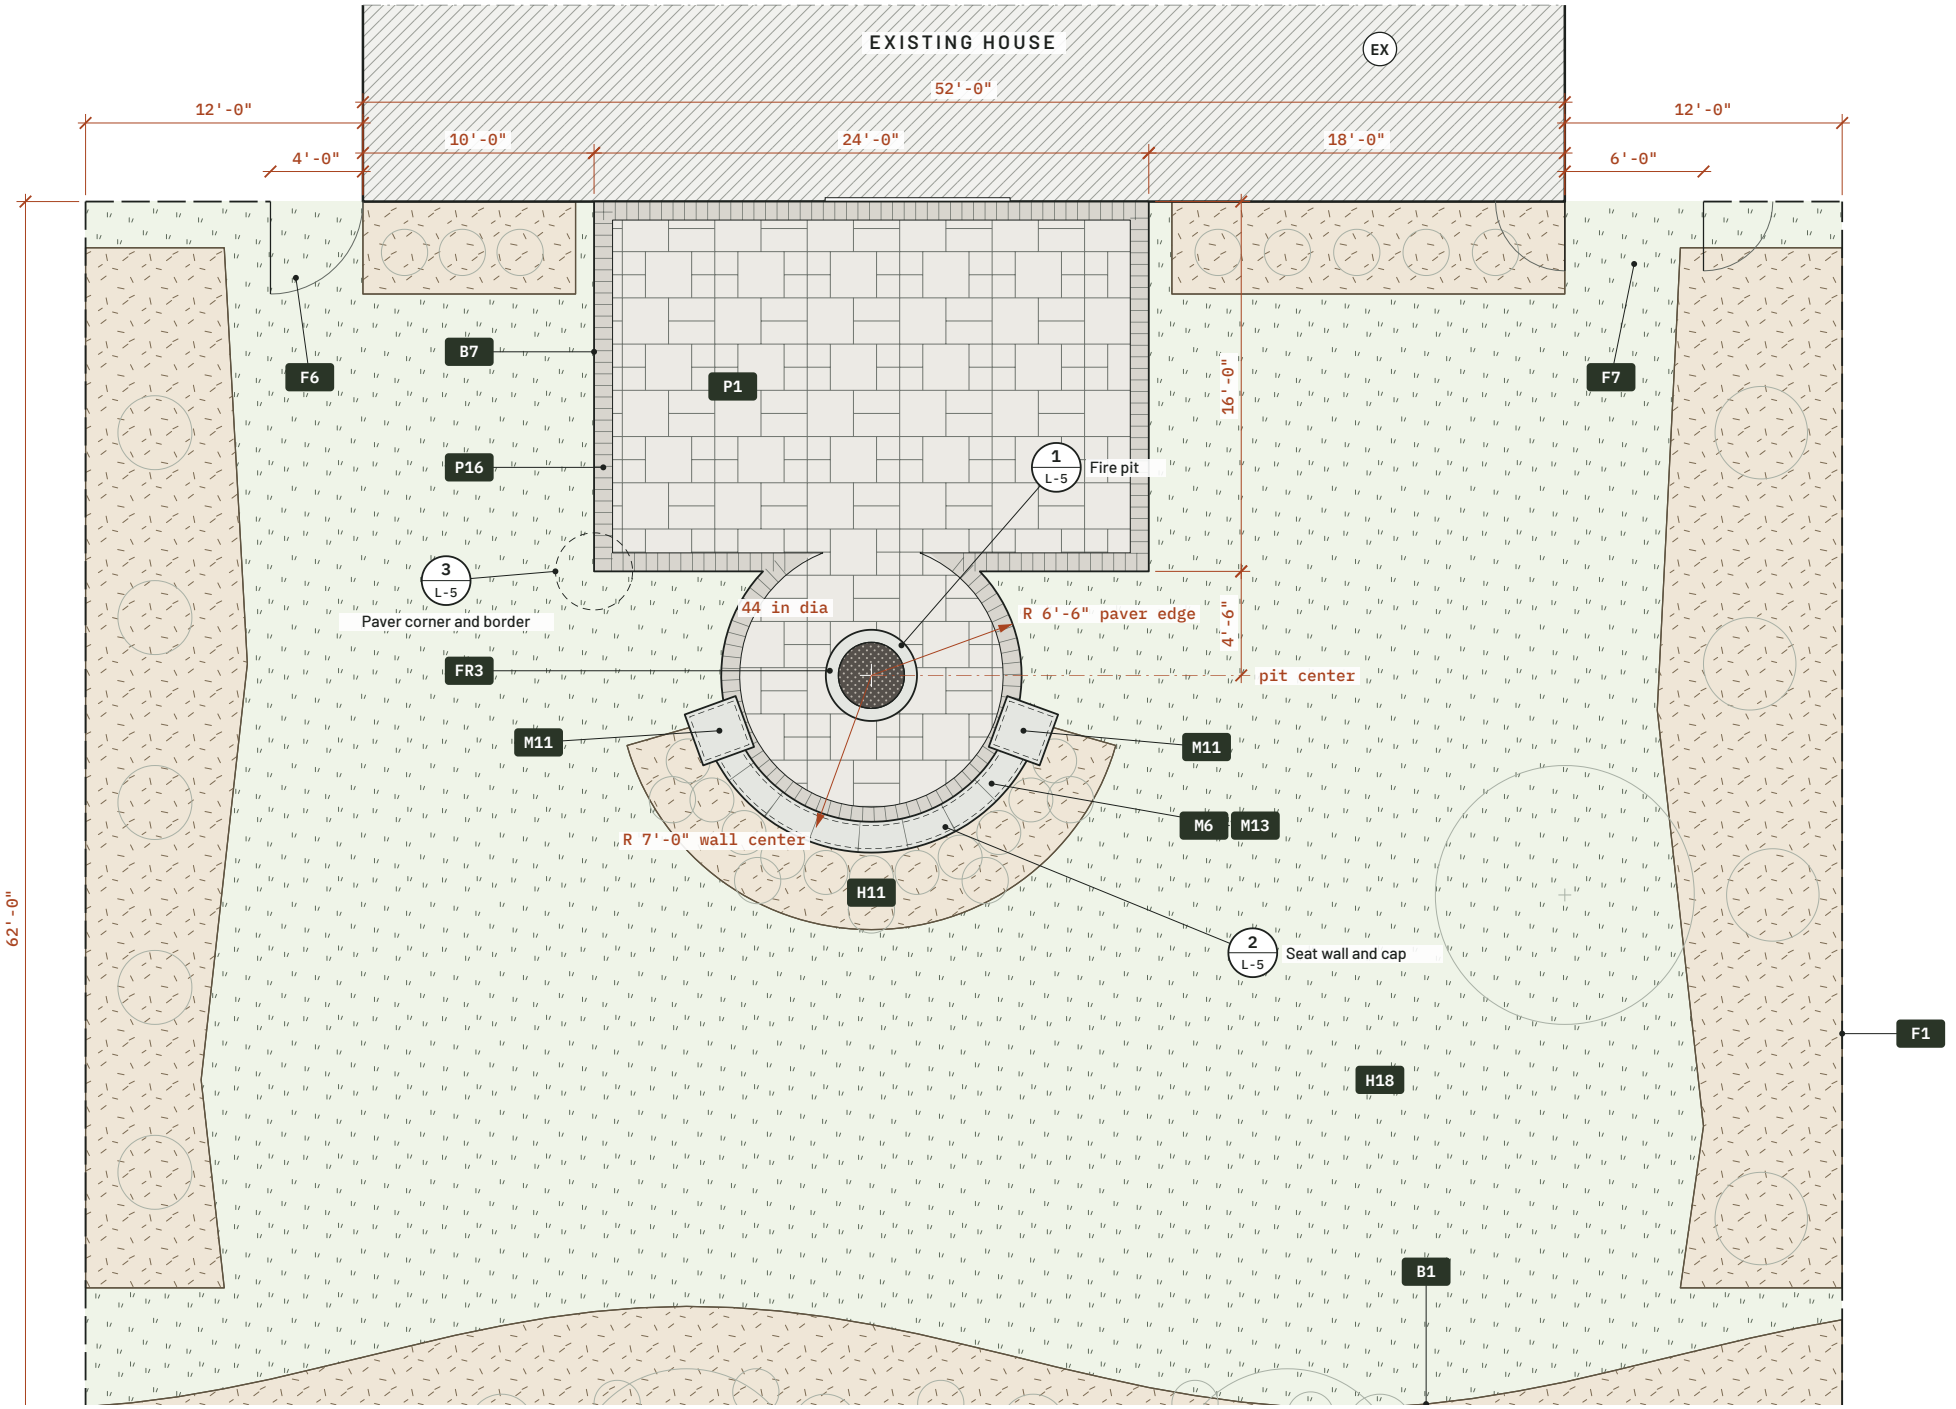
DATE	DRAWN BY	SHEET SIZE
Nov 2026	Praxis Design	ARCH D

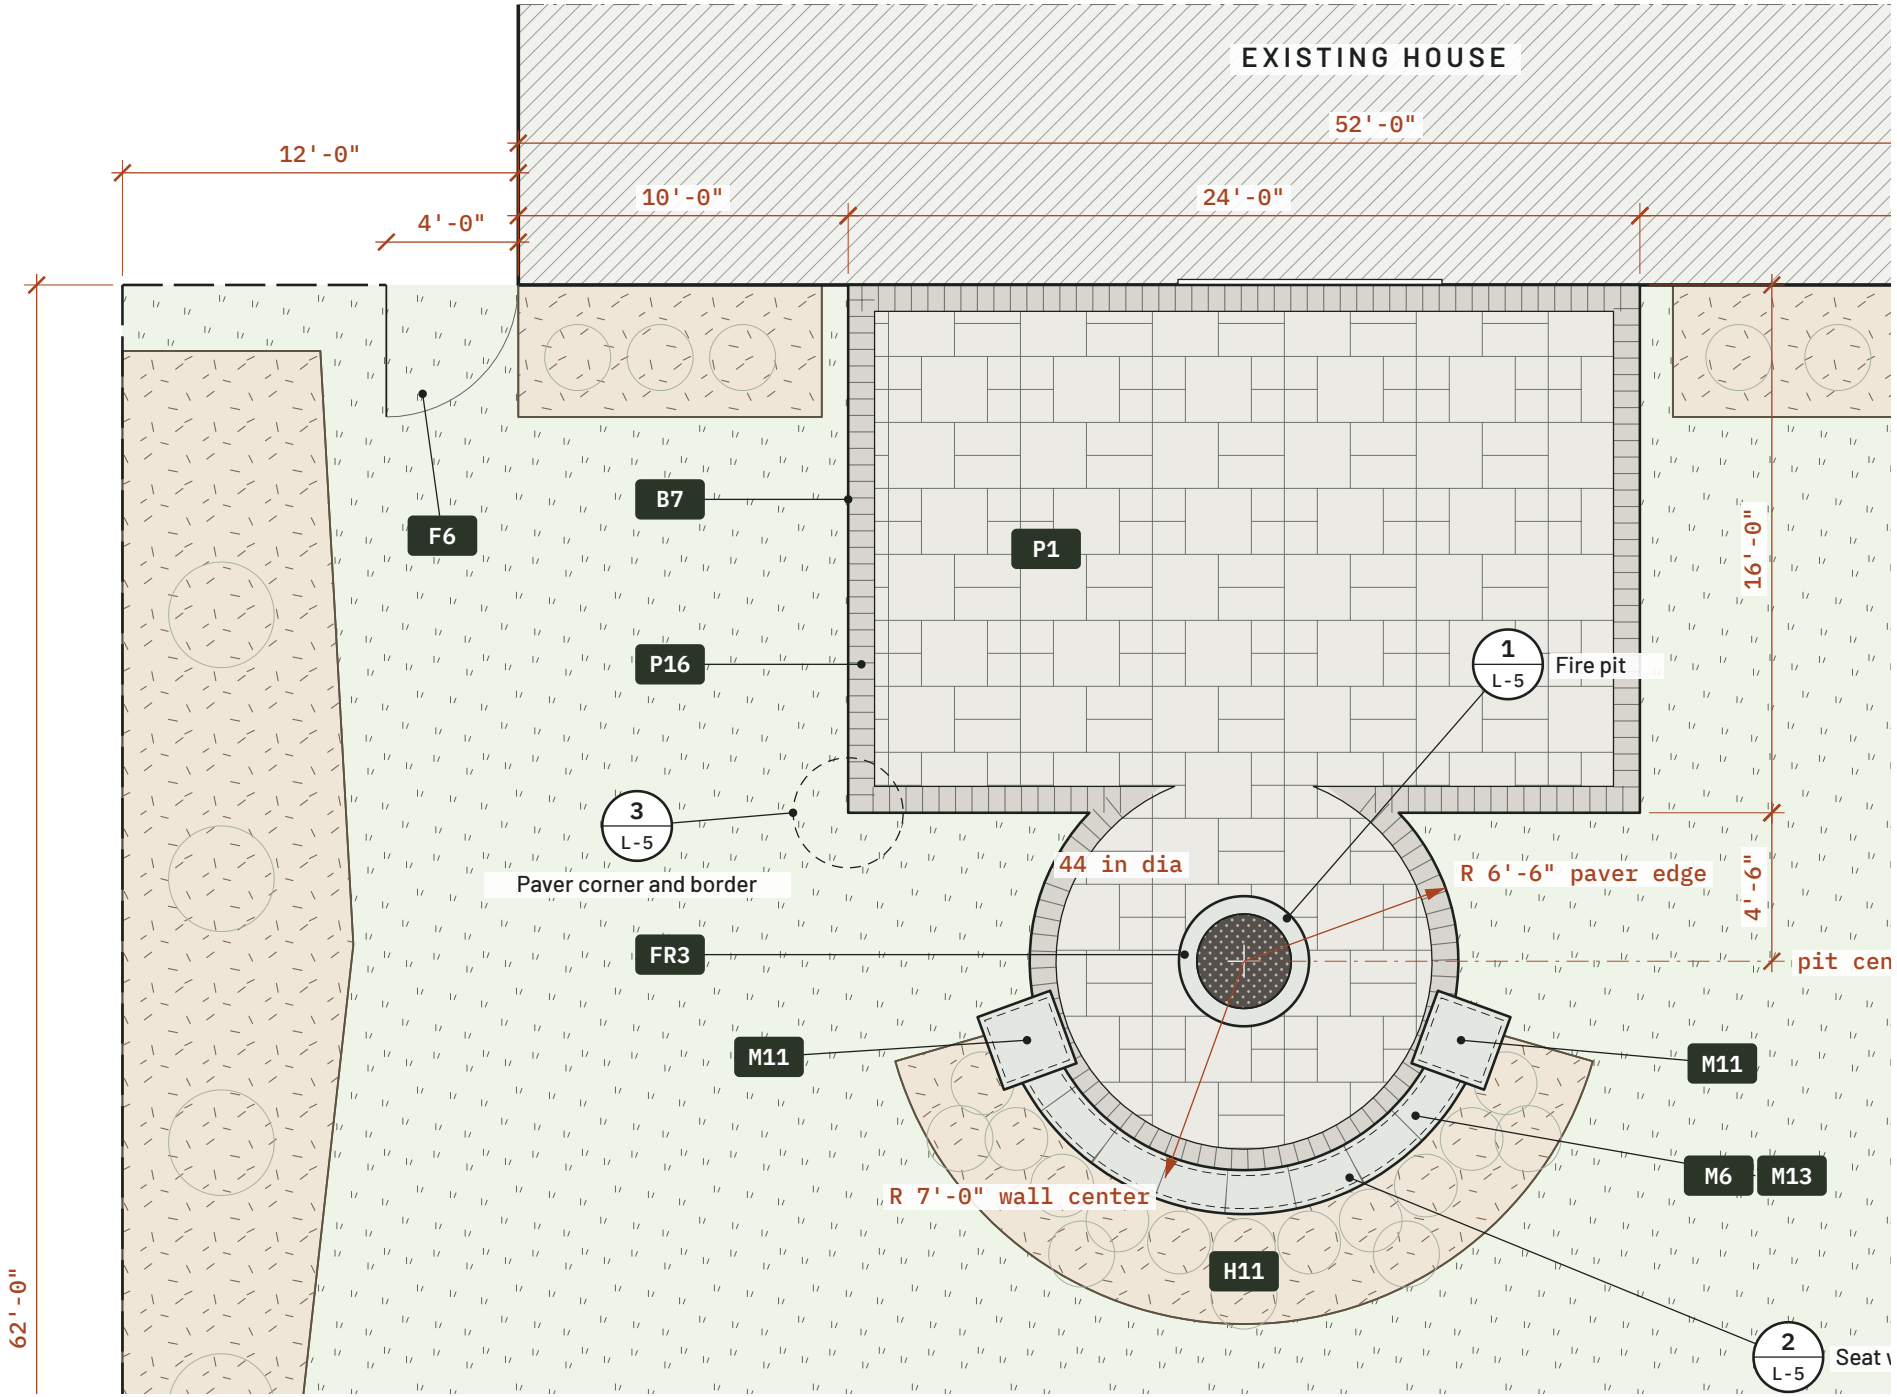
SHEET TITLE

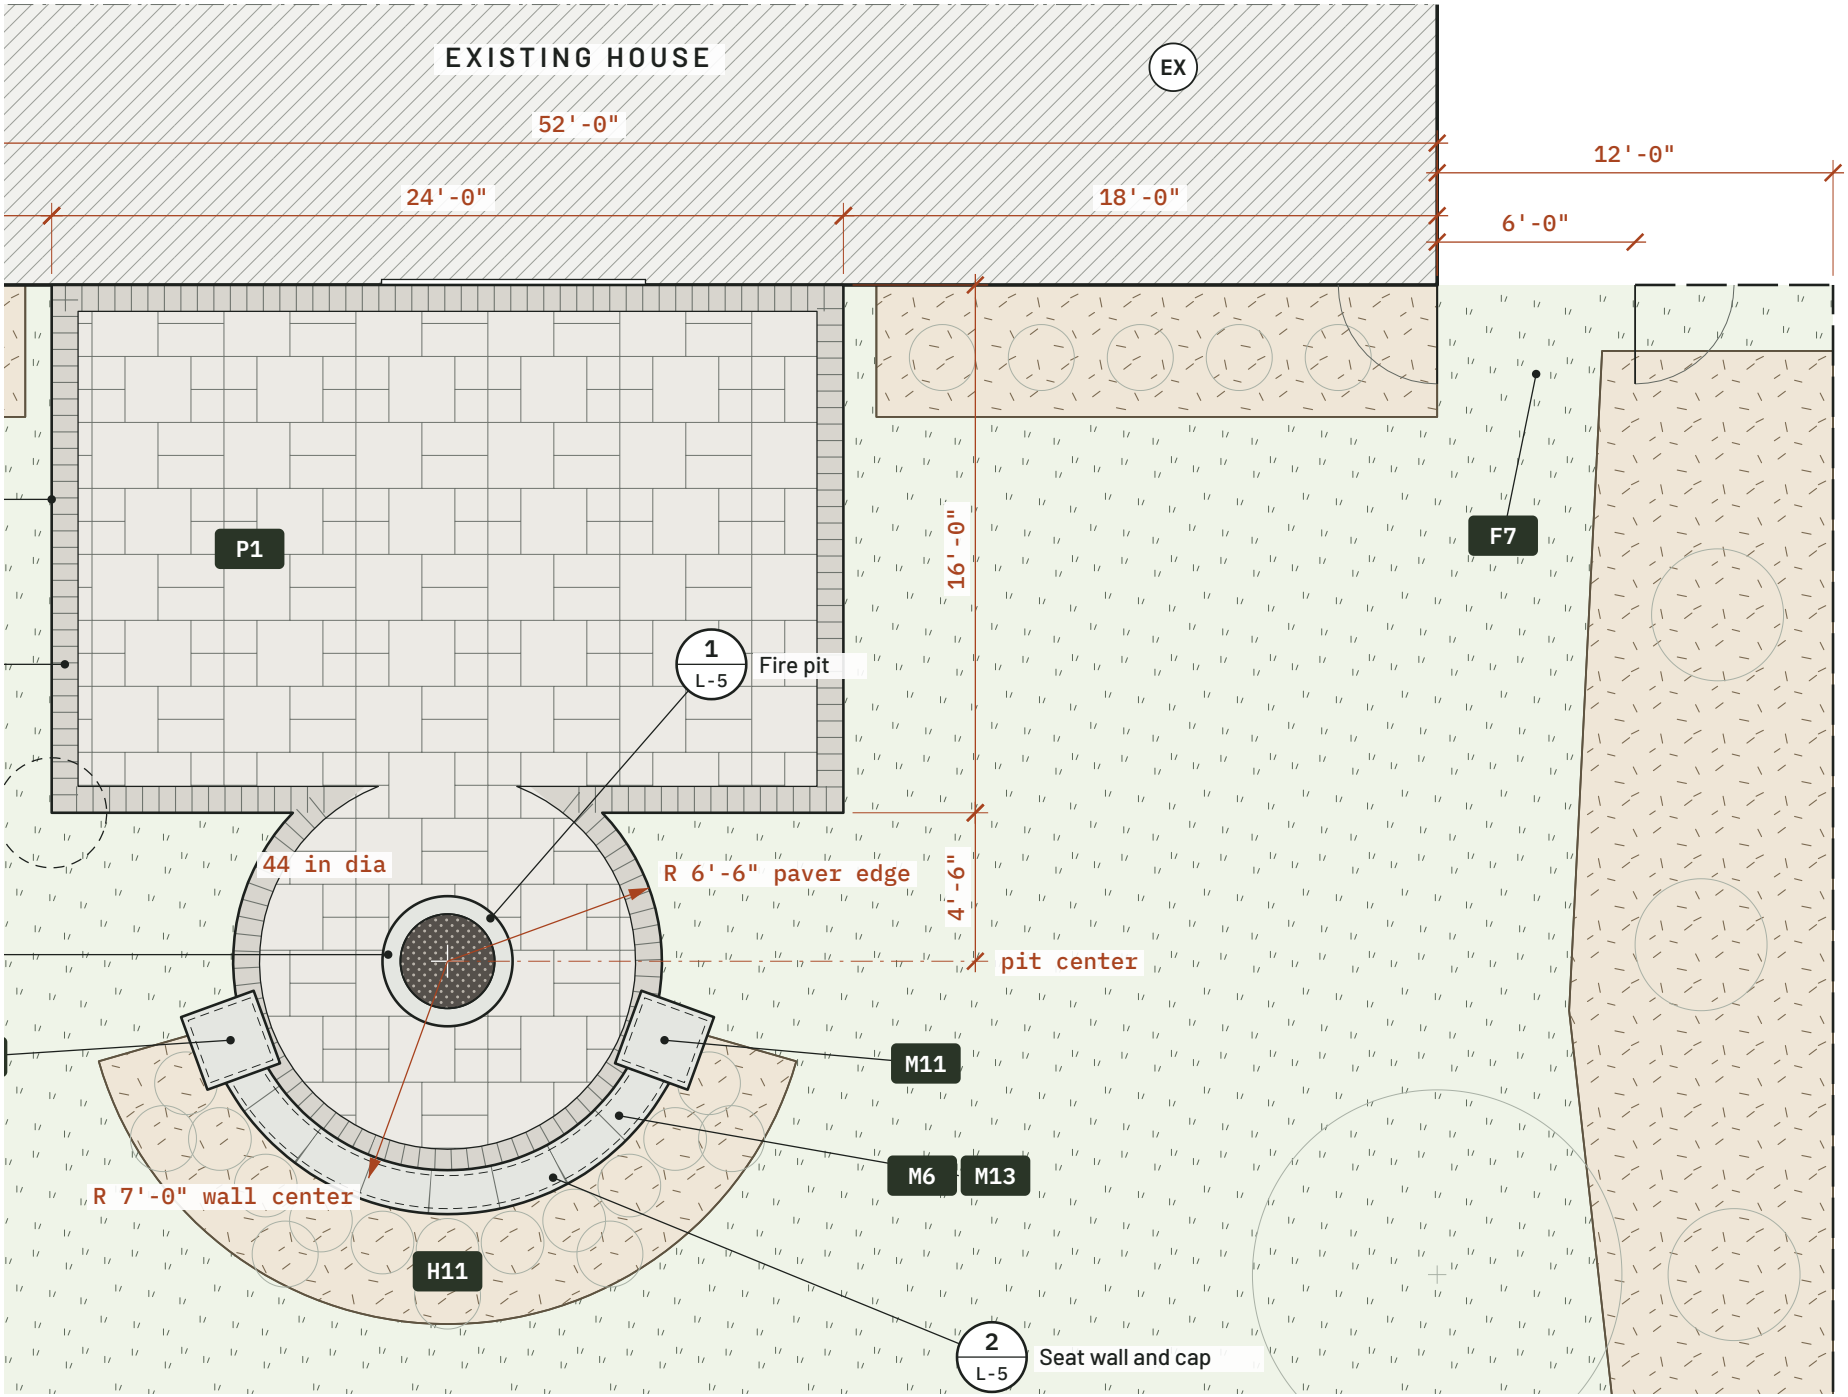
Materials and dimensions

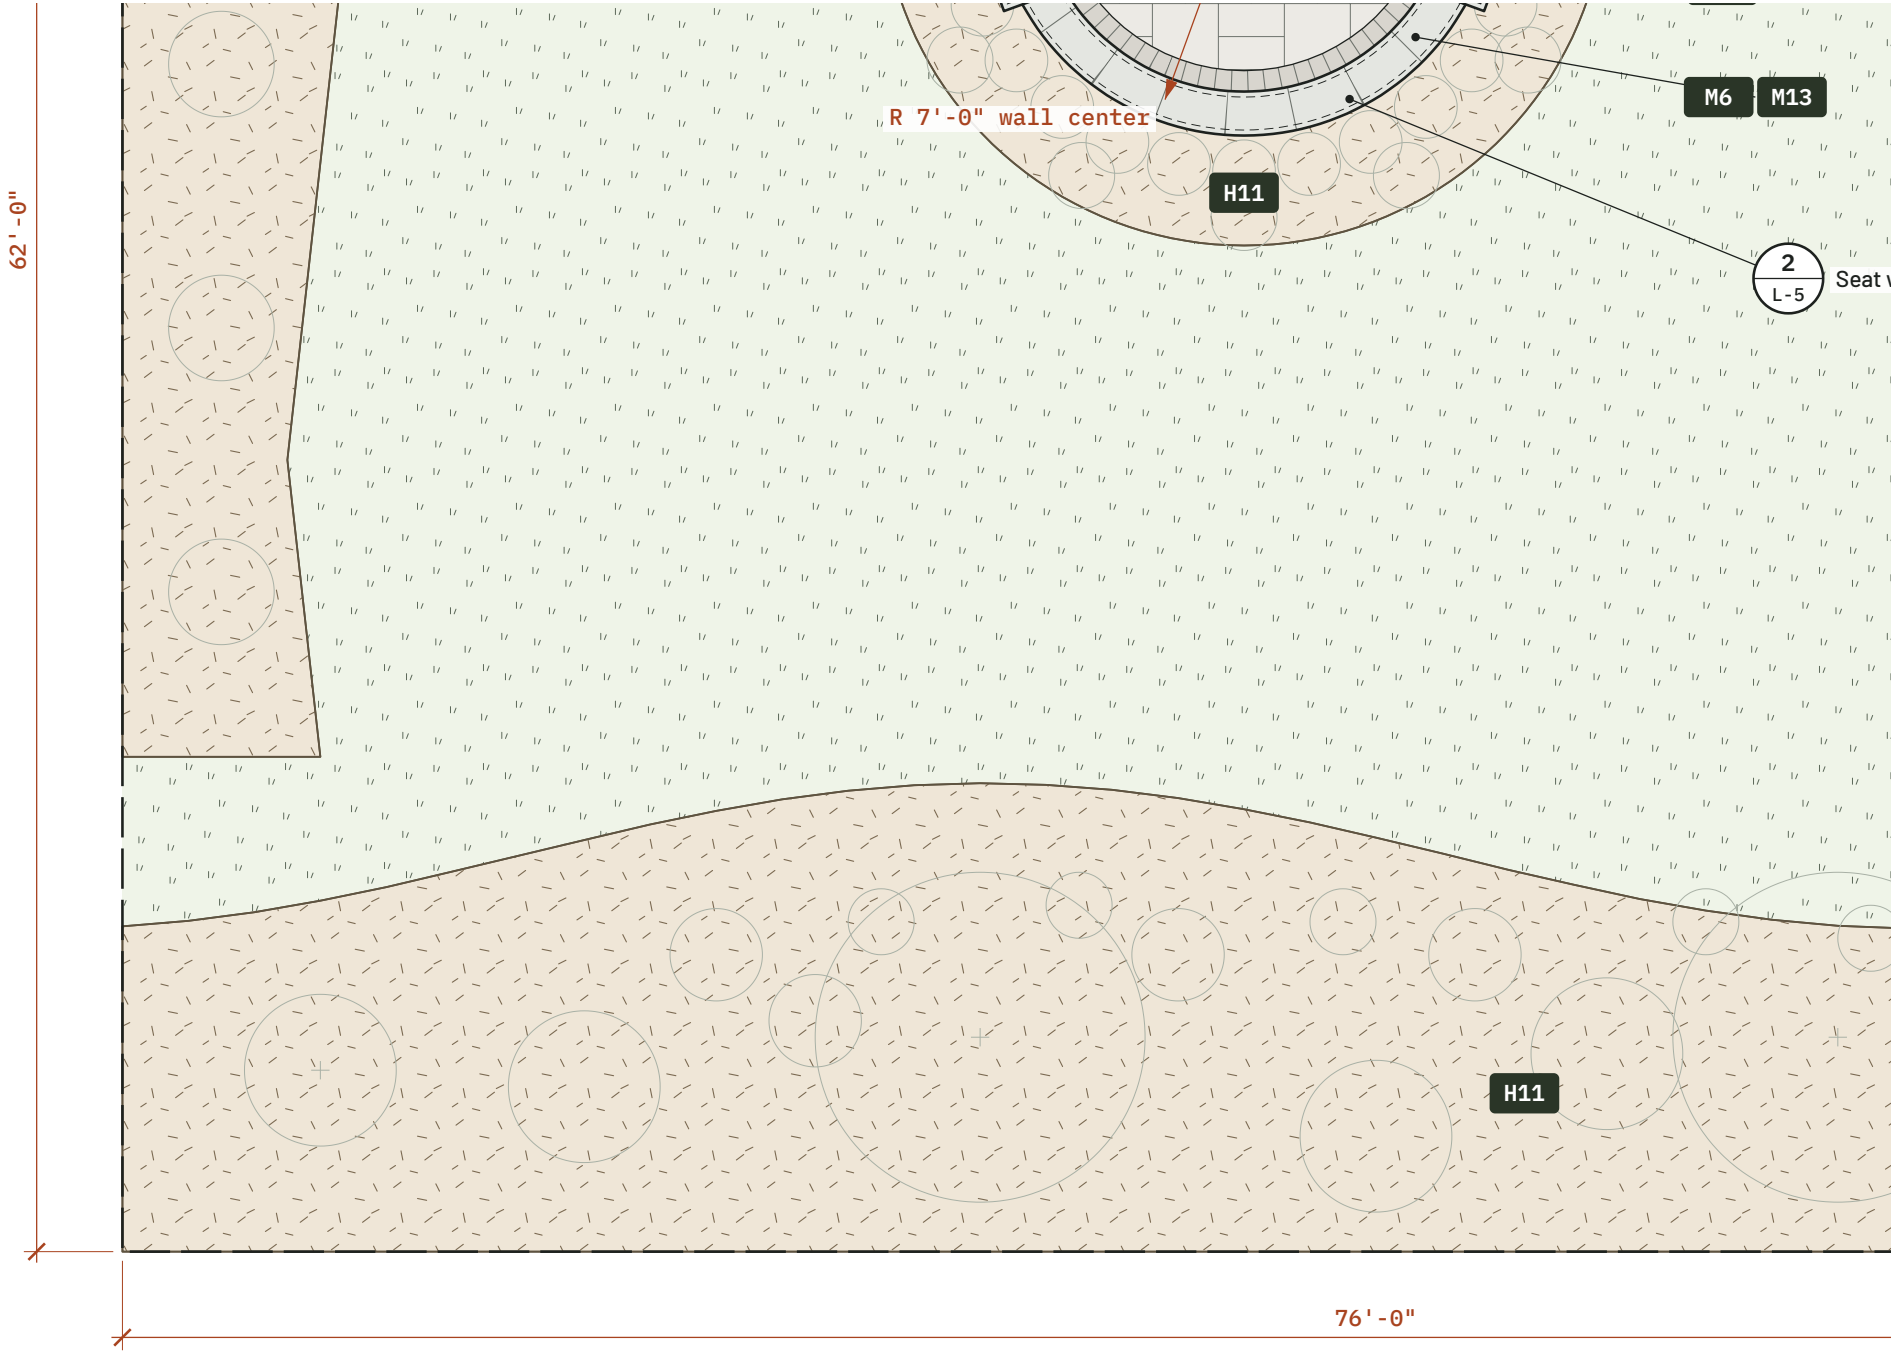
SHEET 3 of 7

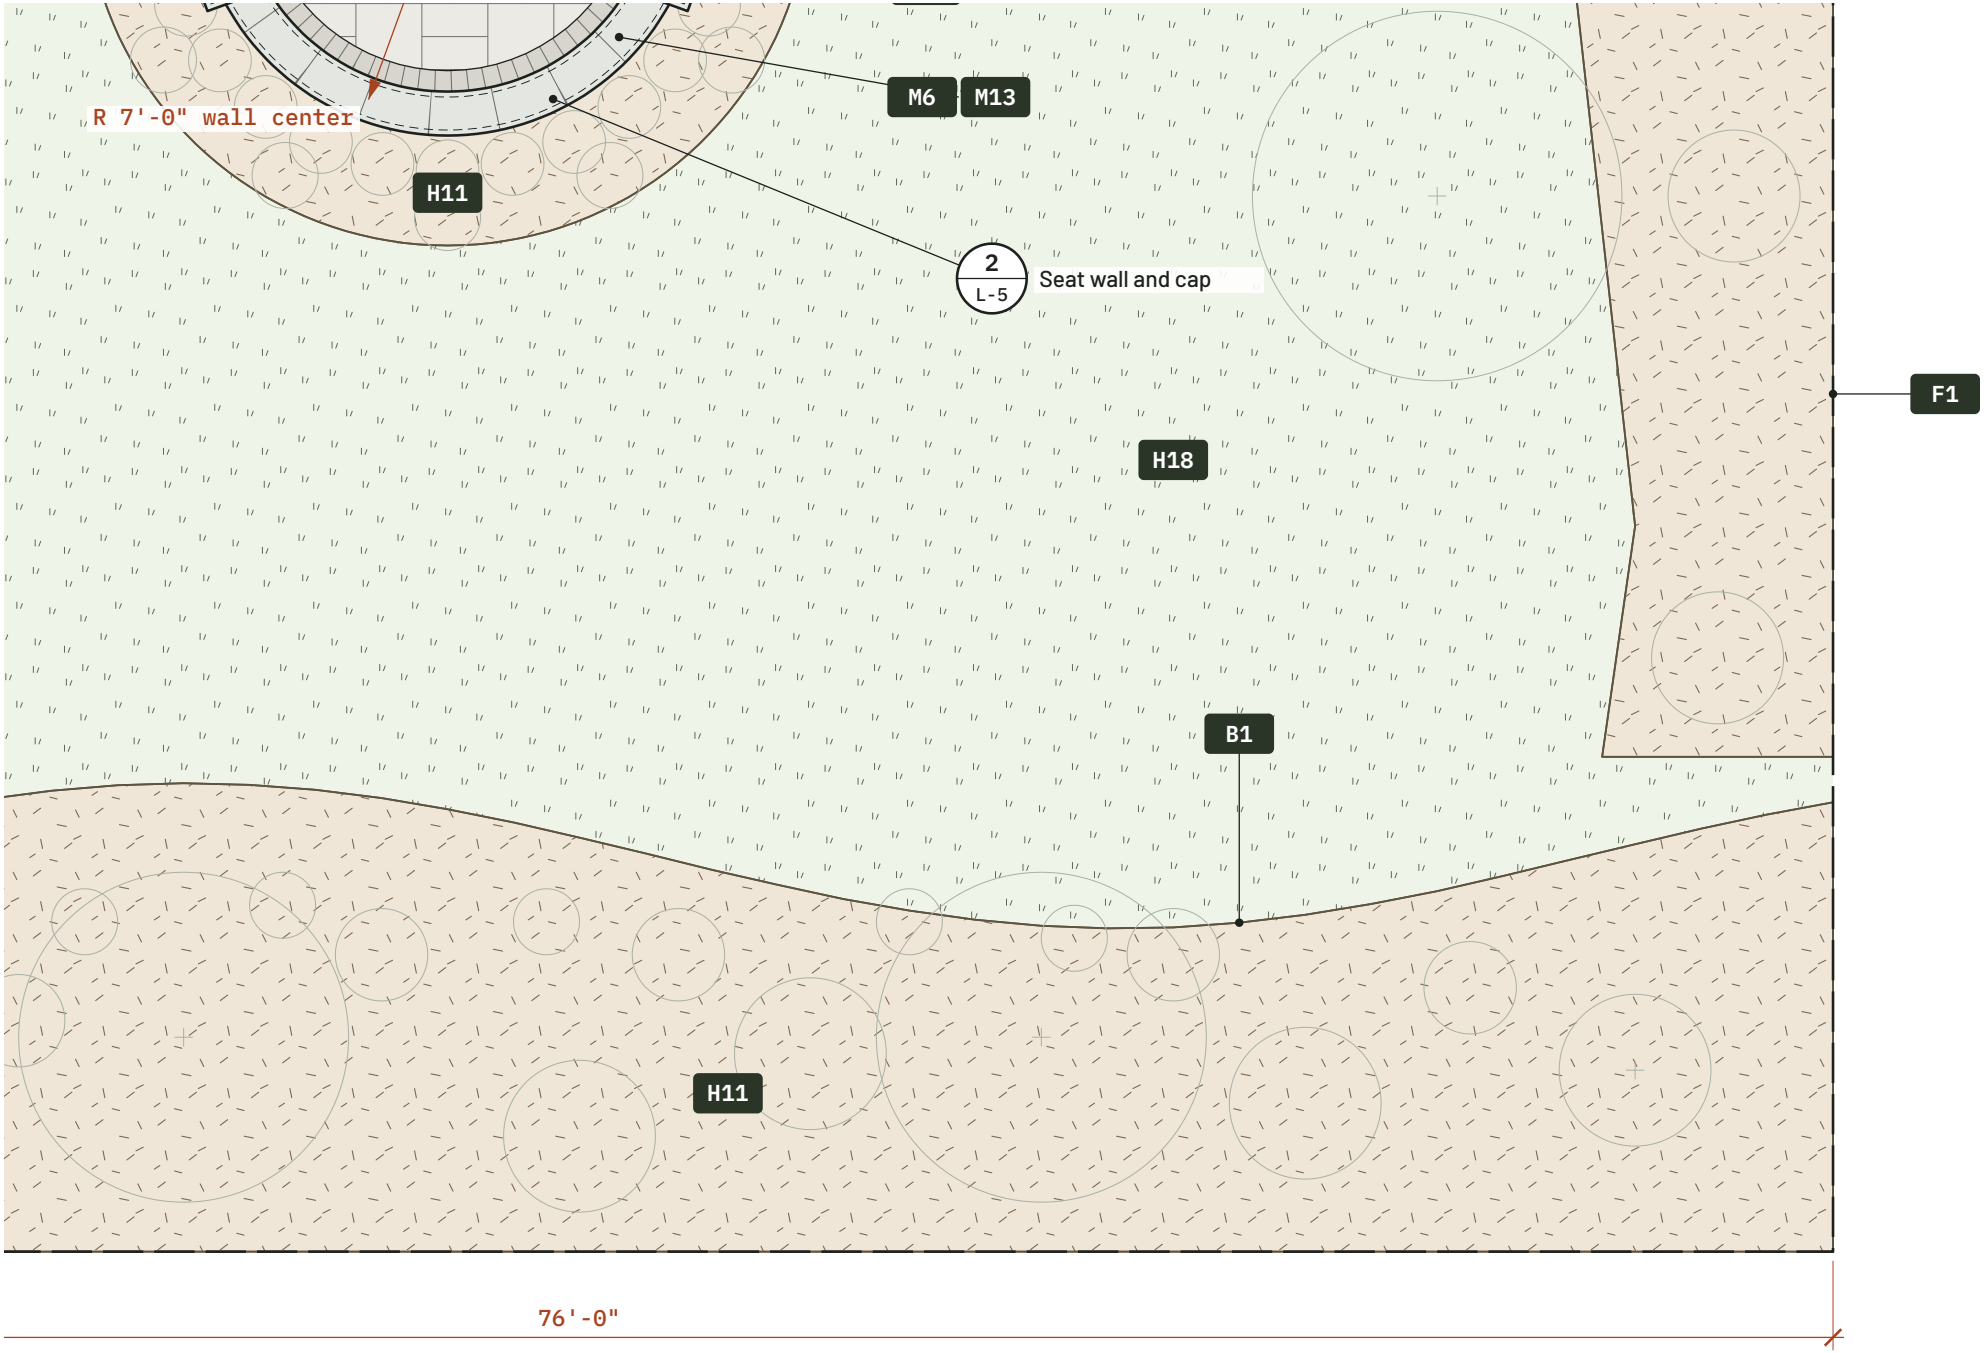
L-2


EXISTING HOUSE
EX
52'-0"
12'-0"
12'-0"
4'-0"
10'-0"
24'-0"
18'-0"
6'-0"
62'-0"
16'-0"
4'-6"
B7
F6
P1
F7
P16
1
L-5
Fire pit
3
L-5
Paver corner and border
44 in dia
R 6'-6" paver edge
FR3
pit center
M11
M11
M6
M13
R 7'-0" wall center
H11
2
L-5
Seat wall and cap
F1
H18
B1

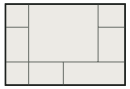
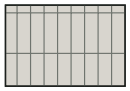
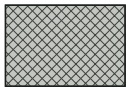
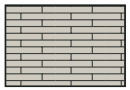
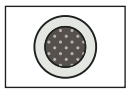
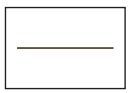
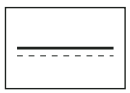
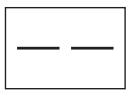
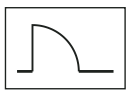

EXISTING HOUSE
52'-0"
12'-0"
10'-0"
24'-0"
4'-0"
62'-0"
16'-0"
4'-6"
B7
F6
P1
P16
1
L-5
Fire pit
3
L-5
Paver corner and border
44 in dia
R 6'-6" paver edge
FR3
pit cen
M11
M11
M6
M13
R 7'-0" wall center
H11
2
L-5
Seat


EXISTING HOUSE
EX
52'-0"
24'-0"
18'-0"
12'-0"
6'-0"
P1
F7
16'-0"
1
L-5
Fire pit
44 in dia
R 6'-6" paver edge
4'-6"
pit center
M11
M6
M13
R 7'-0" wall center
H11
2
L-5
Seat wall and cap

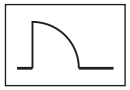

62'-0"
R 7'-0" wall center
M6
M13
H11
2
L-5
Seat
H11
76'-0"


R 7'-0" wall center
M6
M13
H11
2
L-5
Seat wall and cap
F1
H18
B1
H11
76'-0"

Materials schedule

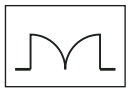
HATCH	CODE	MATERIAL	QUANTITY
	P1	**Field paver** Concrete paver, 3 piece modular. P1 + P16 = 504 sq ft patio	427 sq ft
	P16	**Border course** Tumbled concrete paver, soldier course, 77 sq ft	101 lin ft
	M6	**Seat wall** Split face unit, 7 ft radius to center, 19 in seat, 45 face sq ft	17 lin ft
	M13	**Wall cap** Bluestone, 16 in wide, cut to the radius	17 lin ft
	M11	**End pillars** 24 x 24 in, 34 sq ft stone veneer, 28 in bluestone caps	2 ea
	FR3	**Gas fire pit** Natural gas. 44 in round, 13 sq ft stone veneer, cap ring	1 ea
	H18	**Lawn** Repair and reseed or sod after the work	2,521 sq ft
	H11	**Planting bed, bark dust** 3 in deep over 1,688 sq ft of beds. Plants on L-3	15.6 cu yd
	B1	**Steel edging** All bed lines	222 lin ft
	B7	**Paver edge restraint** Open paver edges only	61 lin ft
	F1	**Cedar fence, 6 ft** Three sides with returns. Priced as new, confirm on site	214 lin ft
	F6	**Single gate** 4 ft, west side	1 ea

Three sides with returns. Priced as new, confirm on site



F6 **Single gate** — 1 ea

4 ft, west side



F7 **Double gate** — 1 ea

6 ft, east side, machine access



EX **Existing house**

To remain. Protect siding and slider during the work

How to read this sheet

P1 New work. Letters are the trade group, the number is the library item.

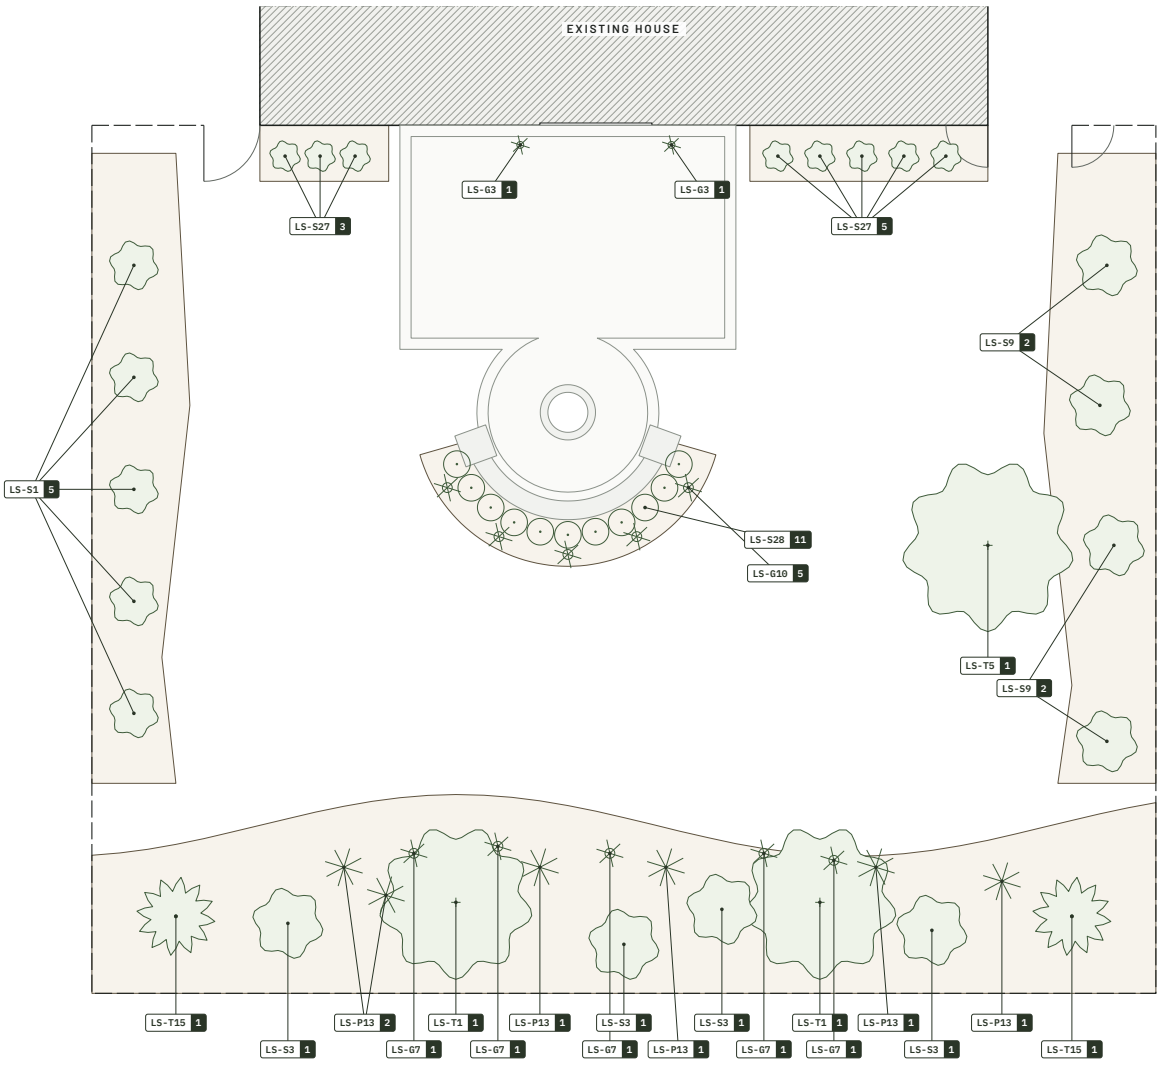
EX Existing, to remain.

1 / L-5 Detail number over the sheet it is drawn on. A dashed circle marks the area.

Dimension string, feet and inches, face to face.

Center line.

Planting, screened on this sheet.



1 / L-3 **Planting plan**

Scale 1/4 in = 1 ft · Tag is the plant code and the count it points to · Hardscape shown screened, see L-2

Verify plant counts on site before ordering. Install sizes are typical. Confirm size and availability with the nursery.

Plant schedule

55 plants, 12 kinds

CODE	BOTANICAL AND COMMON NAME	QTY
LS-T15	**Calocedrus decurrens** Incense cedar (views show Hinoki cypress) 6 to 7 ft B&B · mature 30 to 50 ft x 8 to 10 ft · deer: resistant	2
LS-T1	**Acer circinatum, multi-trunk** Vine maple 15 gal · mature 20 ft x 20 ft · deer: resistant	2
LS-T5	**Cornus kousa** Kousa dogwood (views show the hybrid Venus) 2 in caliper · mature 20 ft x 18 ft · deer: resistant	1
LS-S3	**Rhododendron 'PJM Elite'** Rhododendron 5 gal · mature 5 ft x 5 ft · deer: resistant	4
LS-P13	**Polystichum munitum** Western sword fern 1 gal · mature 3 ft x 4 ft · deer: not rated	6
LS-G7	**Hakonechloa macra 'Aureola'** Japanese forest grass 1 gal · mature 18 in x 24 in · deer: resistant	5
LS-S1	**Mahonia aquifolium** Oregon grape 2 gal · mature 5 ft x 4 ft · deer: resistant	5
LS-S9	**Hydrangea quercifolia 'Pee Wee'** Oakleaf hydrangea 3 gal · mature 4 ft x 4 ft · deer: not rated	4
LS-S28	**Lavandula angustifolia 'Hidcote'** Lavender Hidcote 1 gal, 24 in on center · mature 18 in x 24 in · deer: resistant	11
LS-G10	**Helictotrichon sempervirens** Blue oat grass 1 gal · mature 24 in x 24 in · deer: resistant	5
LS-S27	**Ilex crenata 'Soft Touch'** Japanese holly 2 gal · mature 2 ft x 3 ft · deer: resistant	8
LS-G3	**Festuca glauca 'Elijah Blue'** Blue fescue 1 gal, in 2 pots · mature 10 in x 12 in · deer: not rated	2

Planting notes

1. Install sizes are typical for the trade. Confirm size and availability with the nursery before bidding.
2. LS-T15: the views show a compact Hinoki cypress, which is not in the parts library yet. Incense cedar is the nearest library conifer and grows much taller. Confirm the choice with the owner.
3. LS-T5 and LS-S3: the views show the dogwood hybrid Venus and the rhododendron PJM Elite. The library entries are the species group. Mature sizes here are for the named cultivar and can be smaller than the species range on LG-4.
4. Deer: sword fern, oakleaf hydrangea and blue fescue have no rating in the library. No plant is deer proof.
5. Lavender: full sun, 24 in on center. Keep it on its own drip zone if the yard is irrigated.
6. Do not plant English ivy, Atlantic ivy, butterfly bush or Himalayan blackberry. They are Oregon List B noxious weeds.
7. Mulch all beds with bark dust 3 in deep: 1,688 sq ft, 15.6 cu yd.

PRAXIS DESIGN

Landscape and hardscape design plans

PREPARED FOR

CONTRACTOR LOGO

Your Company Name

CCB or LCB number · Phone · Website

PROJECT

Fire Pit Patio

Paver patio, curved seat wall, gas fire pit

Sample project, fictional yard · Portland area, Oregon

NORTH

N

SCALE

1/4 in = 1 ft

Printed at 36 x 24 in

1/8 in = 1 ft

Half size print, 18 x 12 in

0 4 8 12 ft

NOTES

1. Verify all measurements and quantities on site before bidding and before ordering materials.
2. Call 811, the Oregon Utility Notification Center, at least 2 full business days and no more than 10 before any digging.
3. This plan shows design intent. It is not an engineered drawing. Structural, gas, electrical and drainage work is sized and installed by licensed trades.
4. Written dimensions govern. Do not scale from a screen or a reduced print.
5. Quantities are finished surfaces measured from the scale model. Add your own waste factor.

REV	DATE	ISSUE
1	Nov 2026	First issue
2	Nov 2026	Current issue

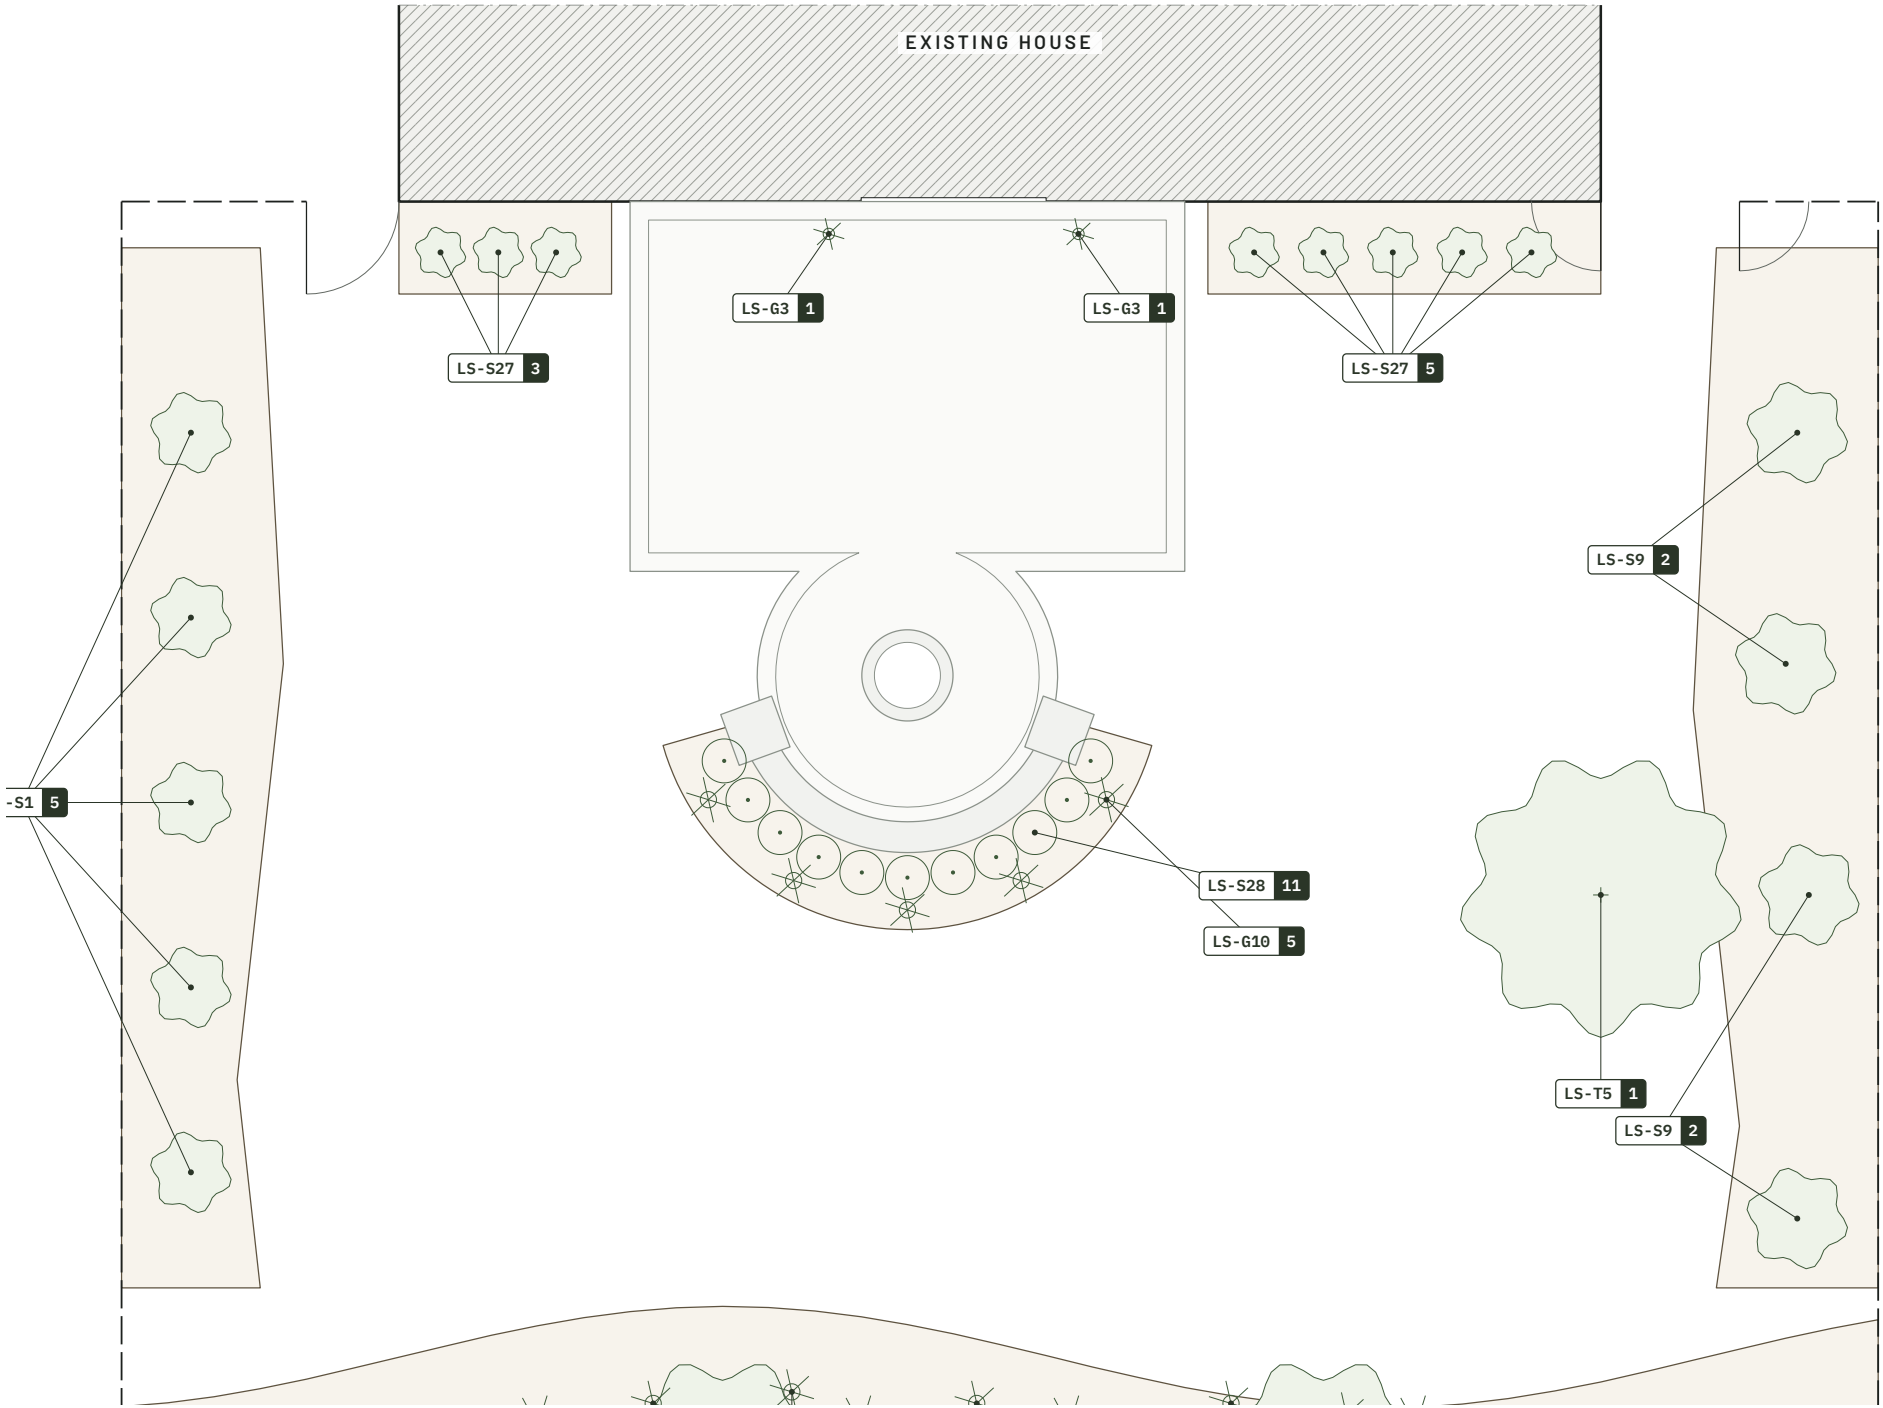
DATE	DRAWN BY	SHEET SIZE
Nov 2026	Praxis Design	ARCH D

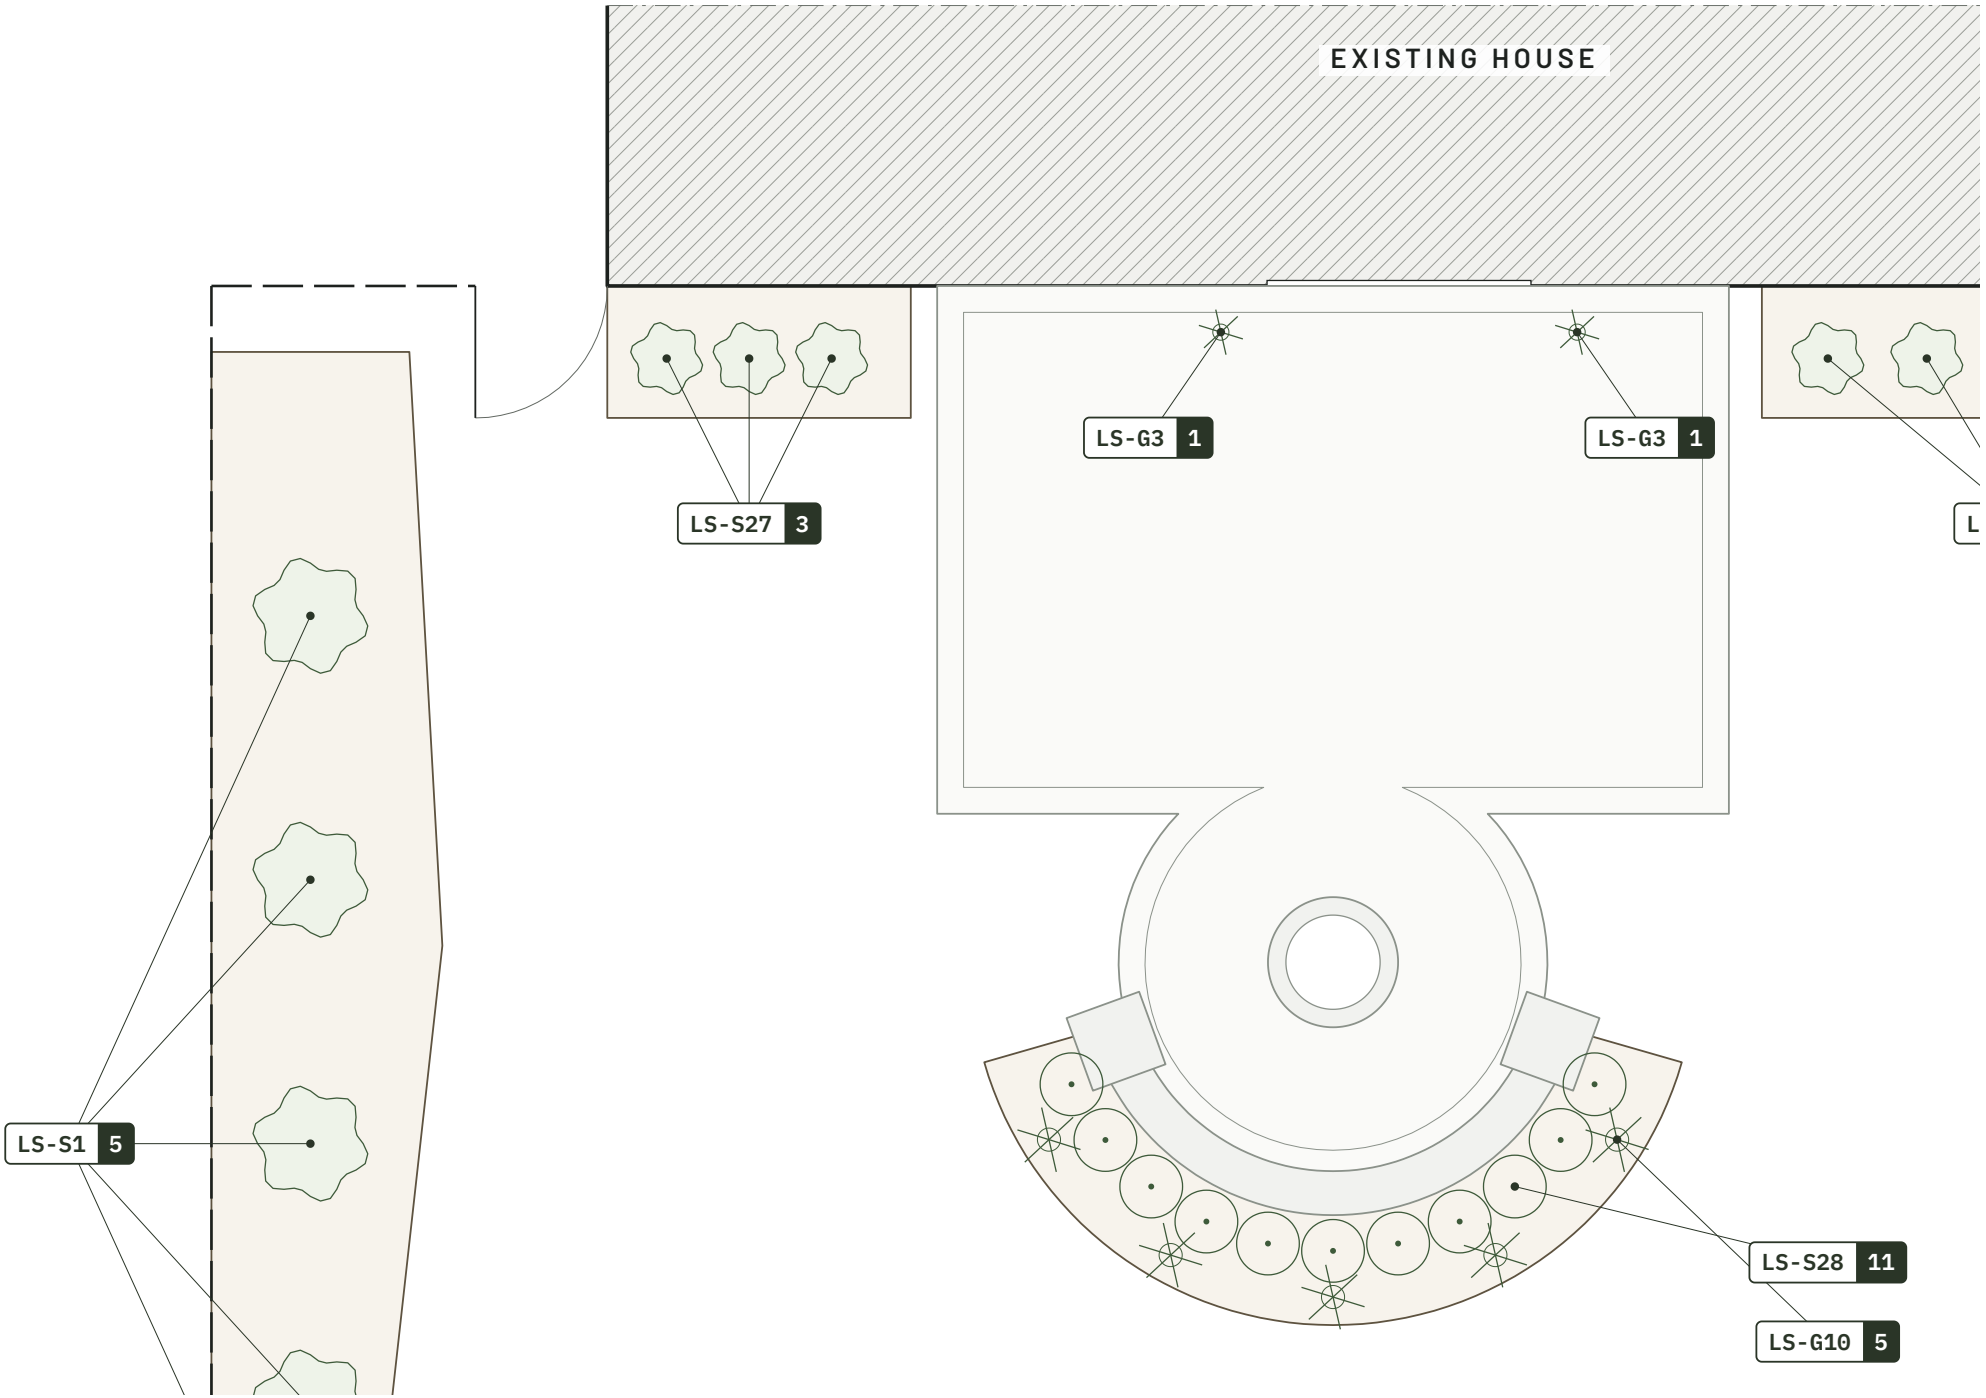
SHEET TITLE

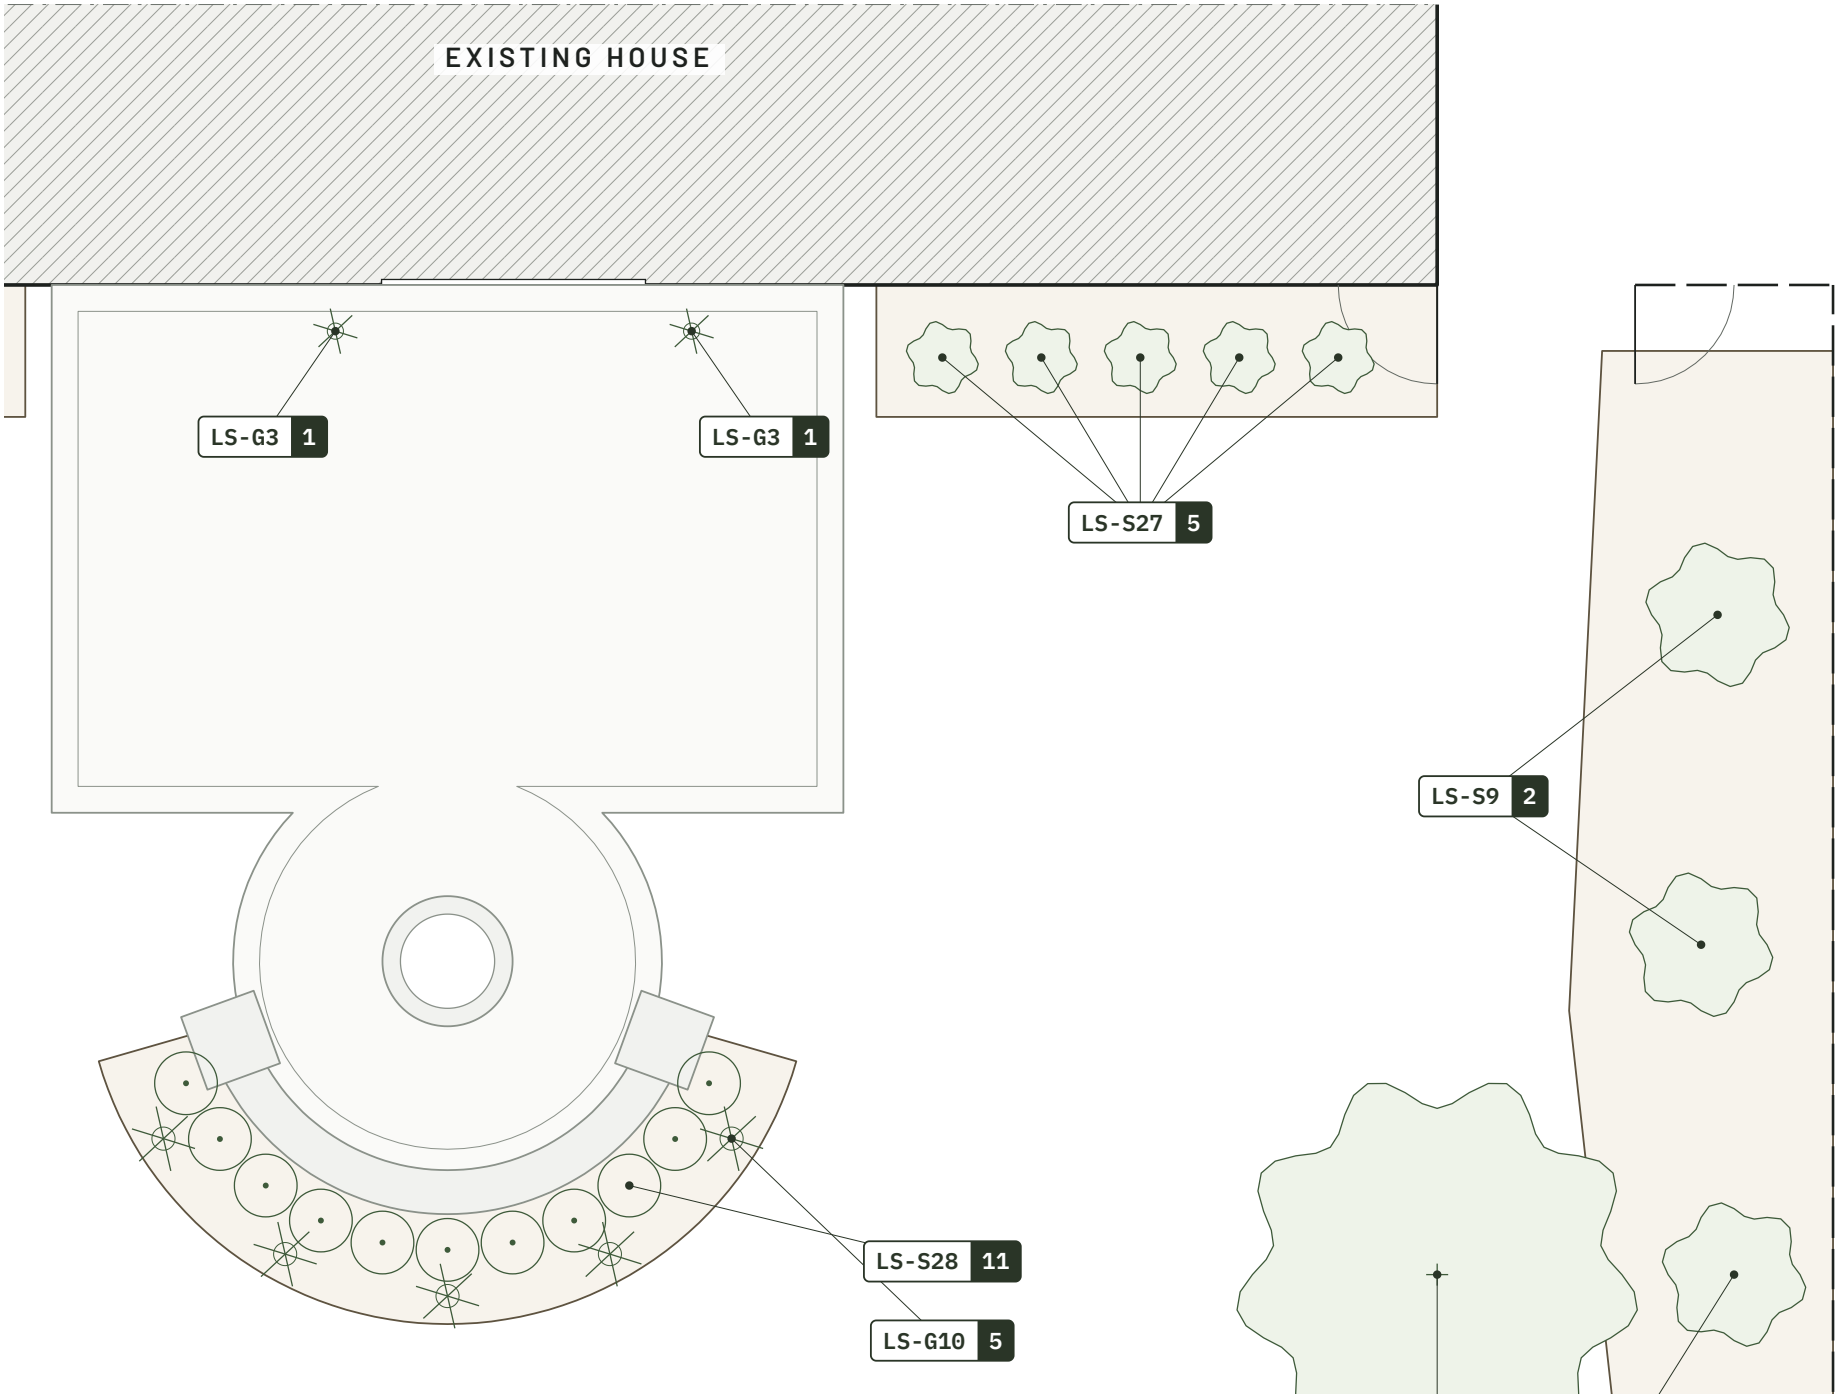
Planting plan

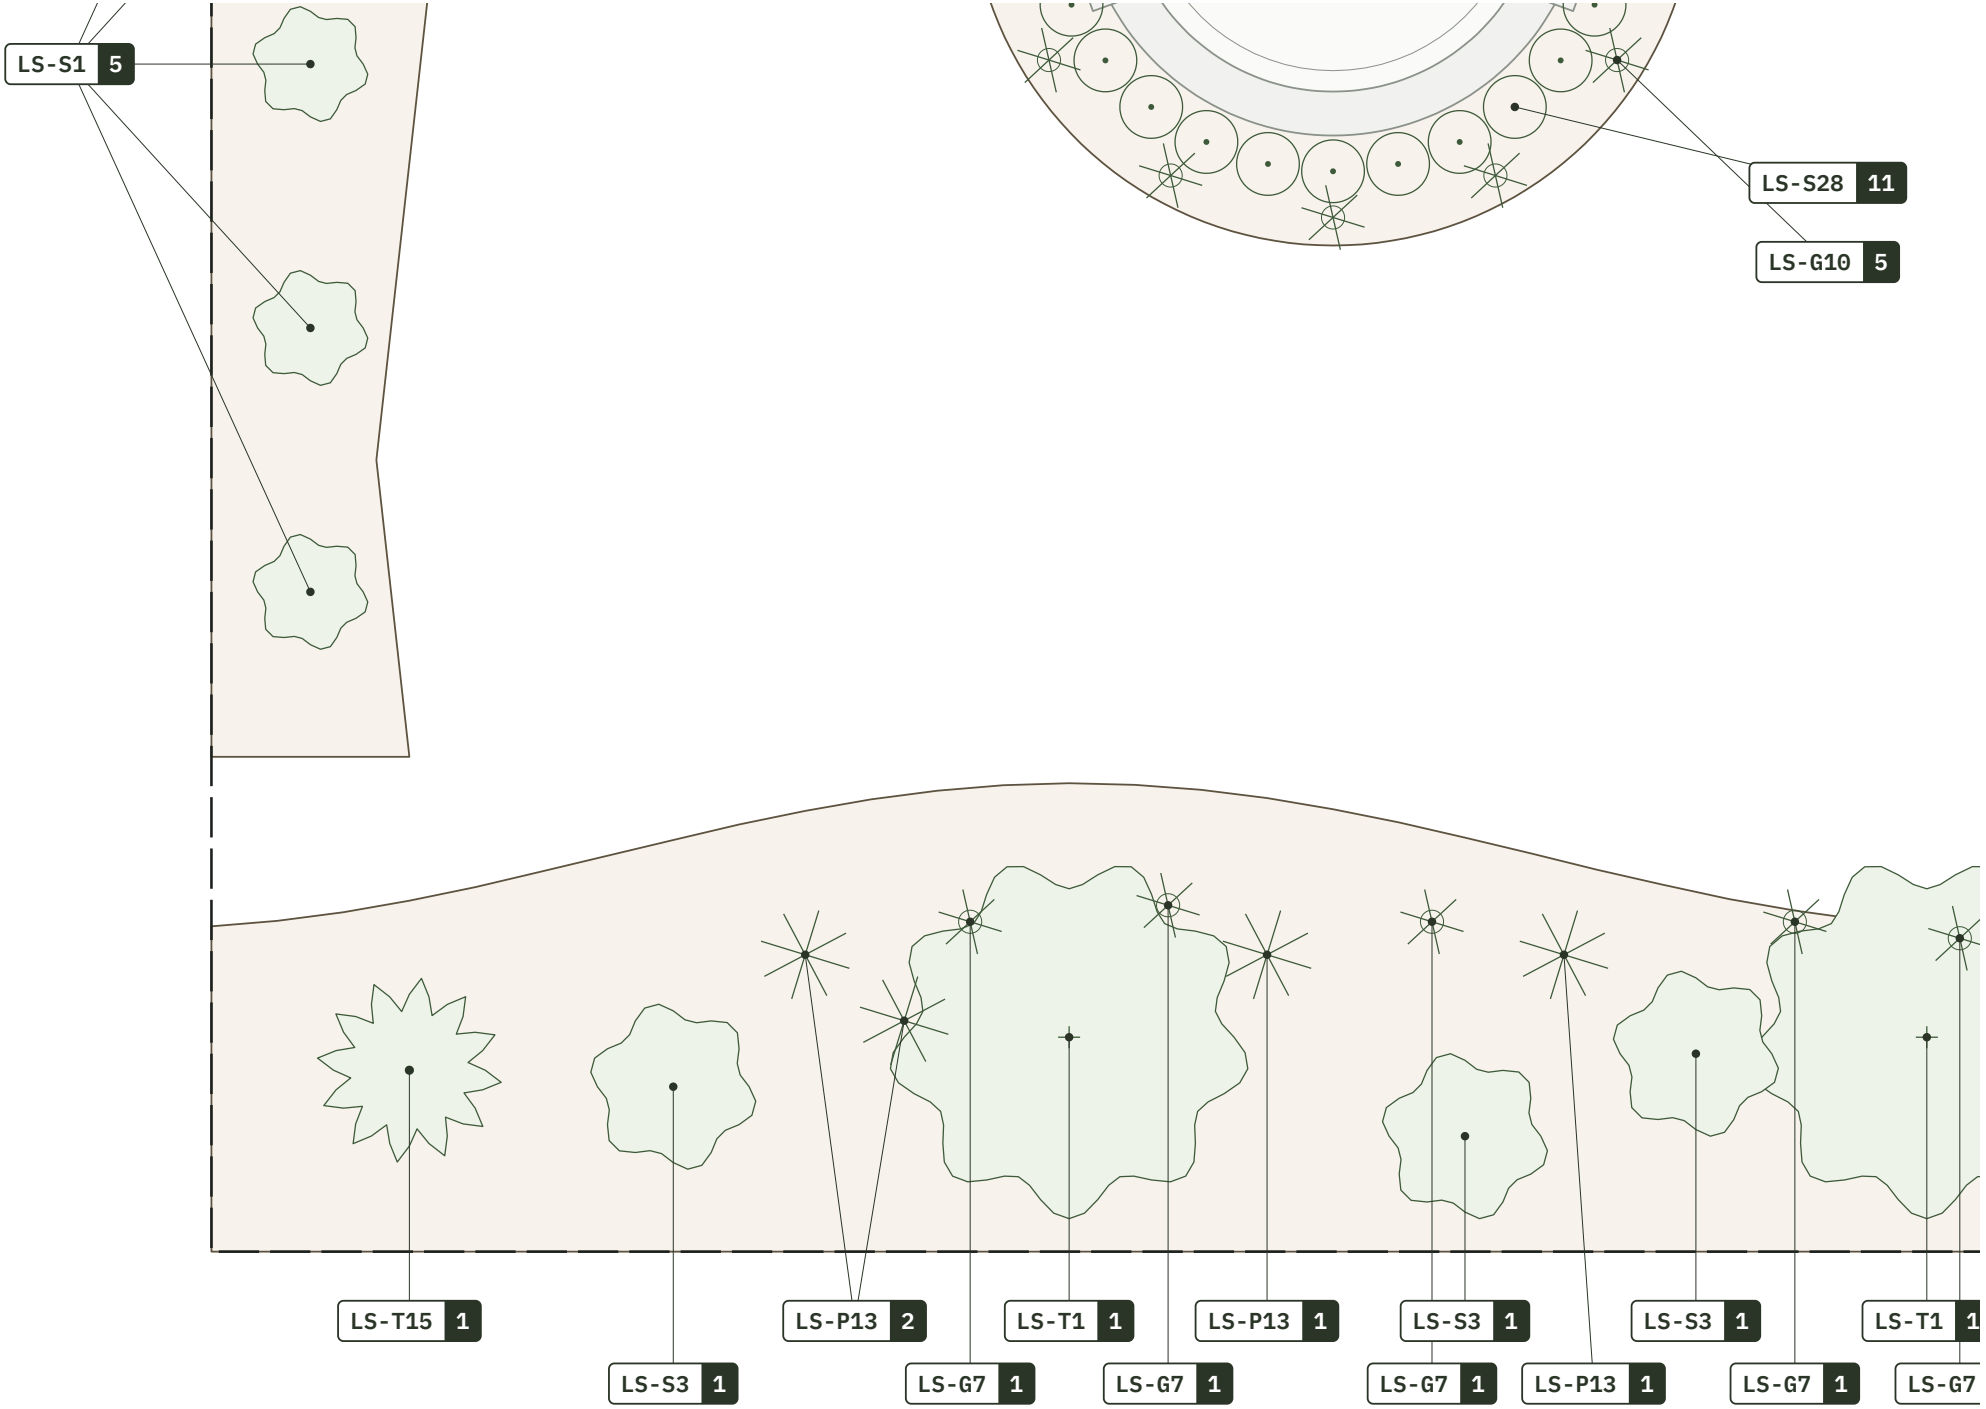
SHEET 4 of 7

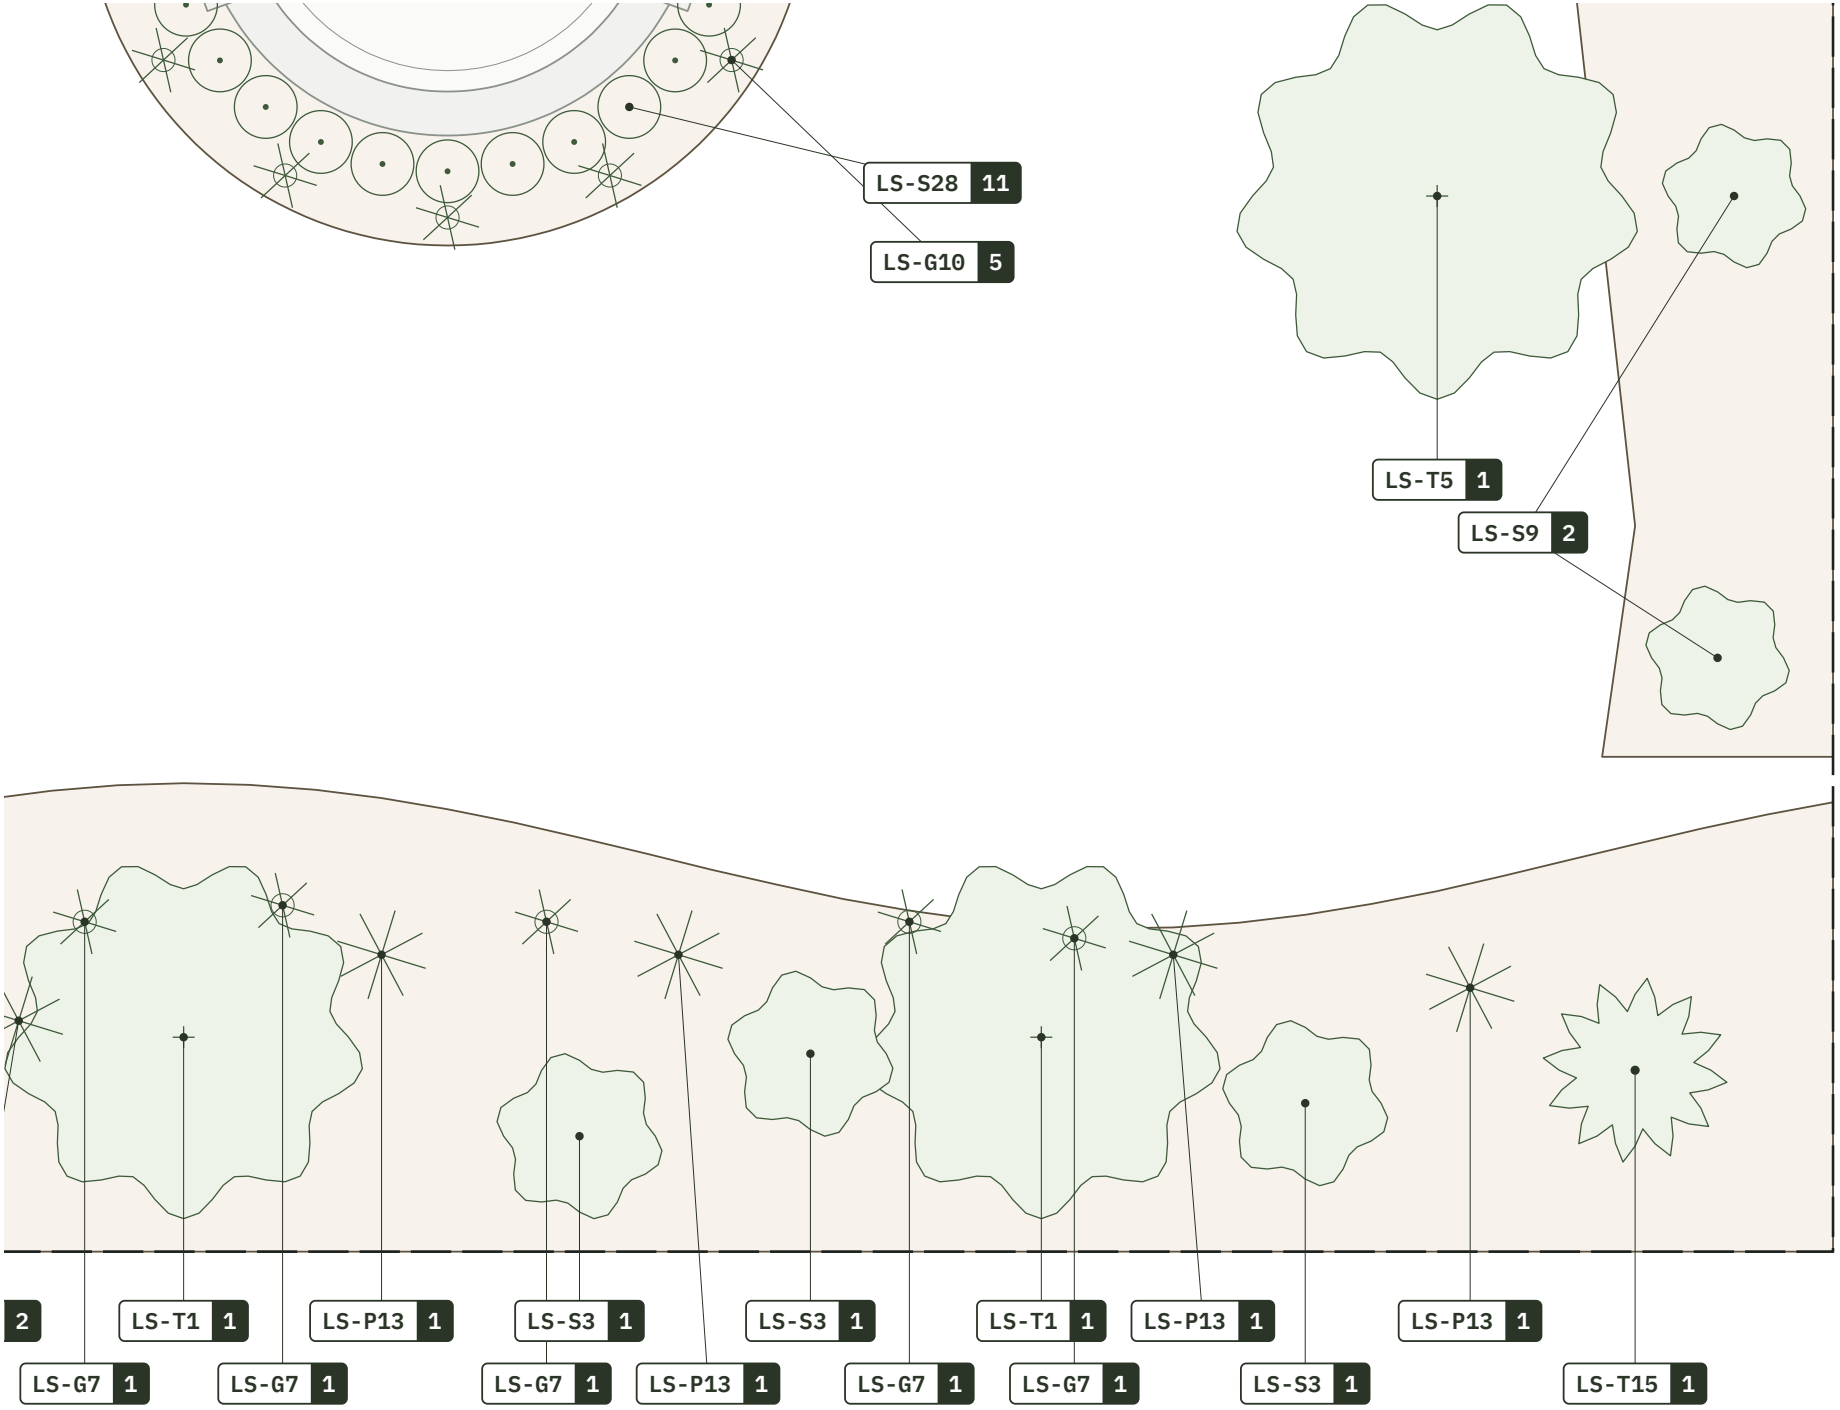
L-3


EXISTING HOUSE
LS-G3 1
LS-G3 1
LS-S27 3
LS-S27 5
-S1 5
LS-S9 2
LS-S28 11
LS-G10 5
LS-T5 1
LS-S9 2


EXISTING HOUSE
LS-G3 1
LS-G3 1
LS-S27 3
LS-S1 5
LS-S28 11
LS-G10 5


EXISTING HOUSE
LS-G3 1
LS-G3 1
LS-S27 5
LS-S9 2
LS-S28 11
LS-G10 5


LS-S1 5
LS-S28 11
LS-G10 5
LS-T15 1
LS-S3 1
LS-P13 2
LS-G7 1
LS-T1 1
LS-G7 1
LS-P13 1
LS-S3 1
LS-G7 1
LS-P13 1
LS-S3 1
LS-G7 1
LS-T1 1
LS-G7


LS-S28 11
LS-G10 5
LS-T5 1
LS-S9 2
2
LS-T1 1
LS-P13 1
LS-S3 1
LS-S3 1
LS-T1 1
LS-P13 1
LS-P13 1
LS-G7 1
LS-G7 1
LS-G7 1
LS-P13 1
LS-G7 1
LS-G7 1
LS-S3 1
LS-T15 1

Plant schedule

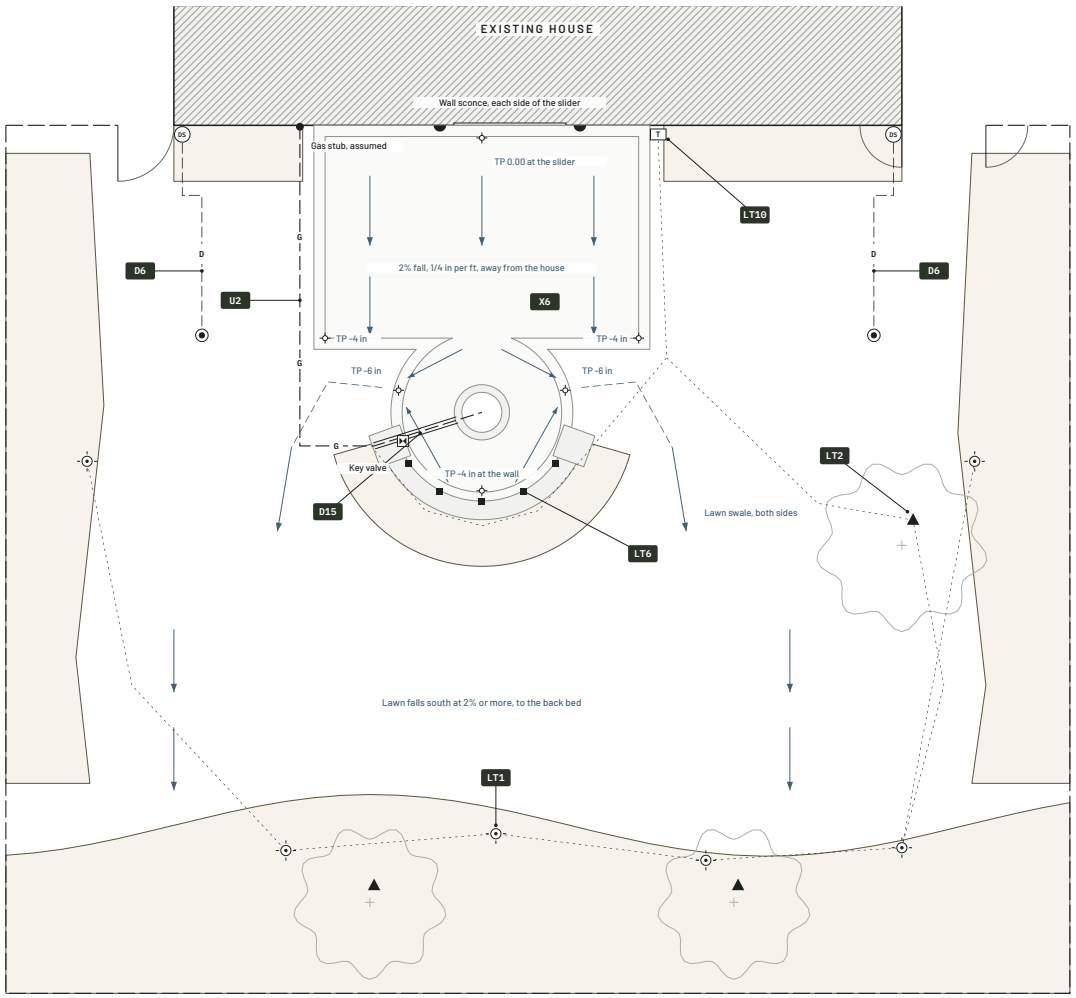
55 plants, 12 kinds

CODE	BOTANICAL AND COMMON NAME	QTY
LS-T15	**Calocedrus decurrens** Incense cedar (views show Hinoki cypress) 6 to 7 ft B&B · mature 30 to 50 ft x 8 to 10 ft · deer: resistant	2
LS-T1	**Acer circinatum, multi-trunk** Vine maple 15 gal · mature 20 ft x 20 ft · deer: resistant	2
LS-T5	**Cornus kousa** Kousa dogwood (views show the hybrid Venus) 2 in caliper · mature 20 ft x 18 ft · deer: resistant	1
LS-S3	**Rhododendron 'PJM Elite'** Rhododendron 5 gal · mature 5 ft x 5 ft · deer: resistant	4
LS-P13	**Polystichum munitum** Western sword fern 1 gal · mature 3 ft x 4 ft · deer: not rated	6
LS-G7	**Hakonechloa macra 'Aureola'** Japanese forest grass 1 gal · mature 18 in x 24 in · deer: resistant	5
LS-S1	**Mahonia aquifolium** Oregon grape 2 gal · mature 5 ft x 4 ft · deer: resistant	5
LS-S9	**Hydrangea quercifolia 'Pee Wee'** Oakleaf hydrangea 3 gal · mature 4 ft x 4 ft · deer: not rated	4
LS-S28	**Lavandula angustifolia 'Hidcote'** Lavender Hidcote 1 gal, 24 in on center · mature 18 in x 24 in · deer: resistant	11
LS-G10	**Helictotrichon sempervirens** Blue oat grass 1 gal · mature 24 in x 24 in · deer: resistant	5
LS-S27	**Ilex crenata 'Soft Touch'** Japanese holly 2 gal · mature 2 ft x 3 ft · deer: resistant	8

	1 gal · mature 24 in x 24 in · deer: resistant	
LS-S27	**Ilex crenata 'Soft Touch'** Japanese holly 2 gal · mature 2 ft x 3 ft · deer: resistant	8
LS-G3	**Festuca glauca 'Elijah Blue'** Blue fescue 1 gal, in 2 pots · mature 10 in x 12 in · deer: not rated	2

Planting notes

1. Install sizes are typical for the trade. Confirm size and availability with the nursery before bidding.
2. LS-T15: the views show a compact Hinoki cypress, which is not in the parts library yet. Incense cedar is the nearest library conifer and grows much taller. Confirm the choice with the owner.
3. LS-T5 and LS-S3: the views show the dogwood hybrid Venus and the rhododendron PJM Elite. The library entries are the species group. Mature sizes here are for the named cultivar and can be smaller than the species range on LG-4.
4. Deer: sword fern, oakleaf hydrangea and blue fescue have no rating in the library. No plant is deer proof.
5. Lavender: full sun, 24 in on center. Keep it on its own drip zone if the yard is irrigated.
6. Do not plant English ivy, Atlantic ivy, butterfly bush or Himalayan blackberry. They are Oregon List B noxious weeds.
7. Mulch all beds with bark dust 3 in deep: 1,688 sq ft, 15.6 cu yd.



1 L-4 Lighting, drainage and gas plan

Scale 1/4 in = 1 ft · Locations only. Sizes, depths and loads are the installer's · Hardscape shown screened

Locate every existing utility before digging. Routes are schematic. Confirm the gas stub, the meter and the low point of the yard on site.

Schedule

Fixtures, lines and marks

MARK	CODE	ITEM	QUANTITY
⊙	LT1	**Path light** Back and side beds	6 ea
■	LT6	**Hardscape light** Under the seat wall cap, seat side	5 ea
▲	LT2	**Uplight** 2 vine maples and the dogwood	3 ea
T	LT10	**Transformer, 12 V** Sized for 14 fixtures. About 260 lin ft of cable	1 ea
·····		**Low voltage cable** Routes are schematic	260 lin ft
◡		**Wall sconce** Line voltage, by a licensed electrician	2 ea
— G —	U2	**Gas line to fire pit** Location only. Stub at the house is assumed	36 lin ft
M		**Gas key valve** West pillar, pit side, outside the pit body	1 ea
═══	D15	**Sleeve under the pavers** Carries the gas line to the pit	8 lin ft
DS	D6	**Downspout tie-in** Tight line below grade from each downspout	2 ea
— D —		**Drain line** Downspout to emitter	30 lin ft
◉		**Pop-up emitter** In the lawn, 15 ft from the house	2 ea
✧	X6	**Fall arrow and spot level** TP is top of paver, measured from the paver at the slider	

Notes

1. Grading: the patio falls 2% away from the house, 4 in over its 16 ft. The fire circle is high at the neck and along the seat wall and falls to its two open edges, so water runs away from the wall.
2. Finish the lawn 1 in below the paver edge at each outlet and cut a shallow swale around the lavender bed. Confirm existing grades and the low point of the yard on site.
3. Each downspout is tight lined below grade to a pop-up emitter in the lawn, clear of the patio.
4. Gas: route shown is about 36 ft, in a sleeve under the pavers. Fuel is shown as natural gas. Confirm fuel, meter and stub on site. Piping and connection by a licensed installer, with permits per local code.
5. Gas fire pit: listed burner kit, installed to the maker's instructions, including clearances to combustibles and overhead. Confirm clearances with the local fire code office before the build.
6. Lighting: cable runs are schematic. Transformer sized by the installer. Sconces are line voltage.
7. Irrigation: none is designed in this set. If the yard has a system, cap, reroute and retest any zone the work cuts.

PRAXIS DESIGN

Landscape and hardscape design plans

PREPARED FOR

CONTRACTOR LOGO

Your Company Name

CCB or LCB number · Phone · Website

PROJECT

Fire Pit Patio

Paver patio, curved seat wall, gas fire pit

Sample project, fictional yard · Portland area, Oregon

NORTH

SCALE

1/4 in = 1 ft

Printed at 36 x 24 in

1/8 in = 1 ft

Half size print, 18 x 12 in

0 4 8 12 ft

NOTES

1. Verify all measurements and quantities on site before bidding and before ordering materials.
2. Call 811, the Oregon Utility Notification Center, at least 2 full business days and no more than 10 before any digging.
3. This plan shows design intent. It is not an engineered drawing. Structural, gas, electrical and drainage work is sized and installed by licensed trades.
4. Written dimensions govern. Do not scale from a screen or a reduced print.
5. Quantities are finished surfaces measured from the scale model. Add your own waste factor.

REV	DATE	ISSUE
1	Nov 2026	First issue
2	Nov 2026	Current issue

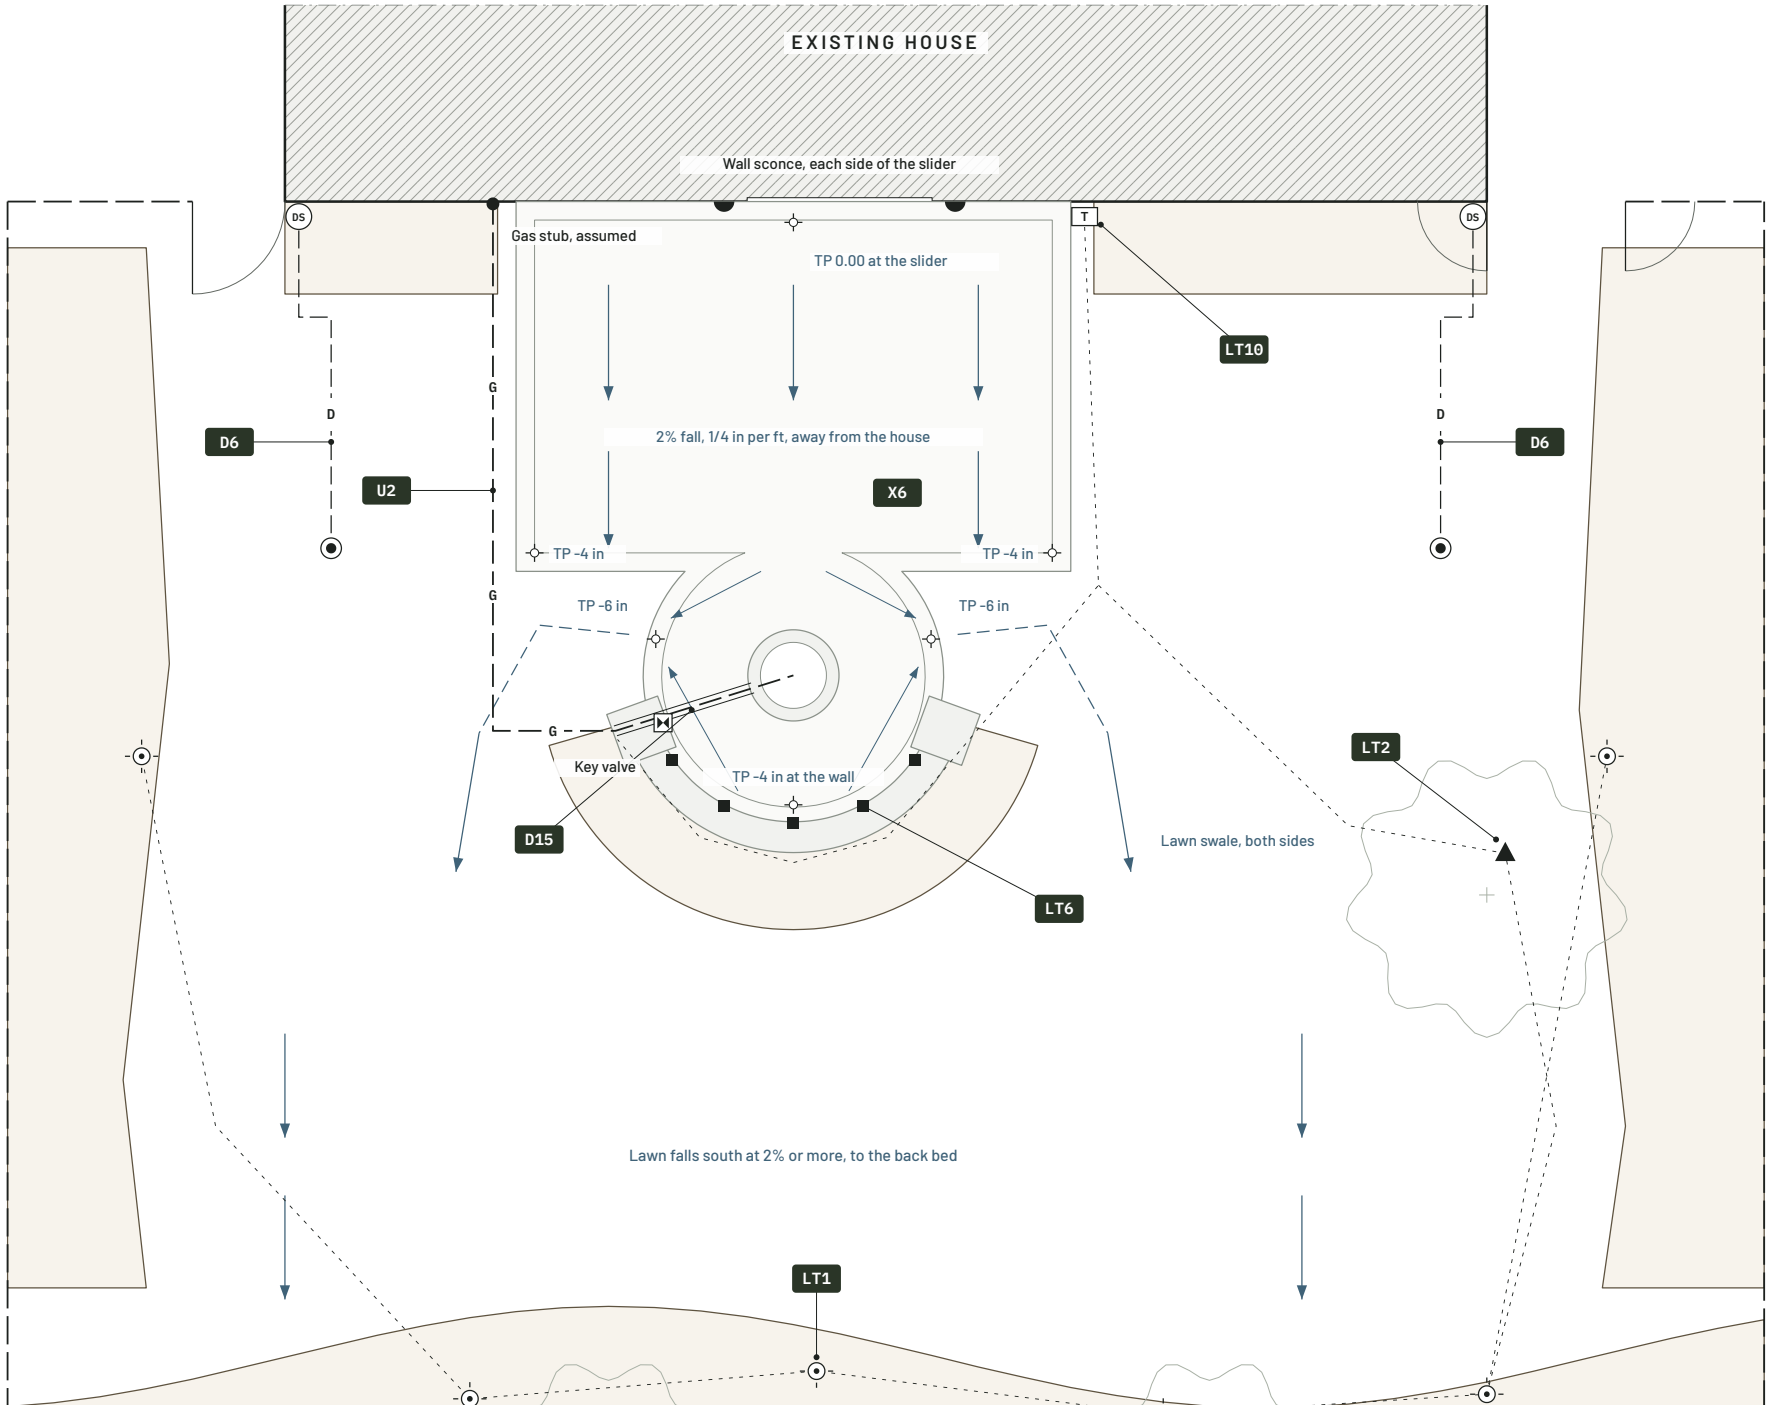
DATE	DRAWN BY	SHEET SIZE
Nov 2026	Praxis Design	ARCH D

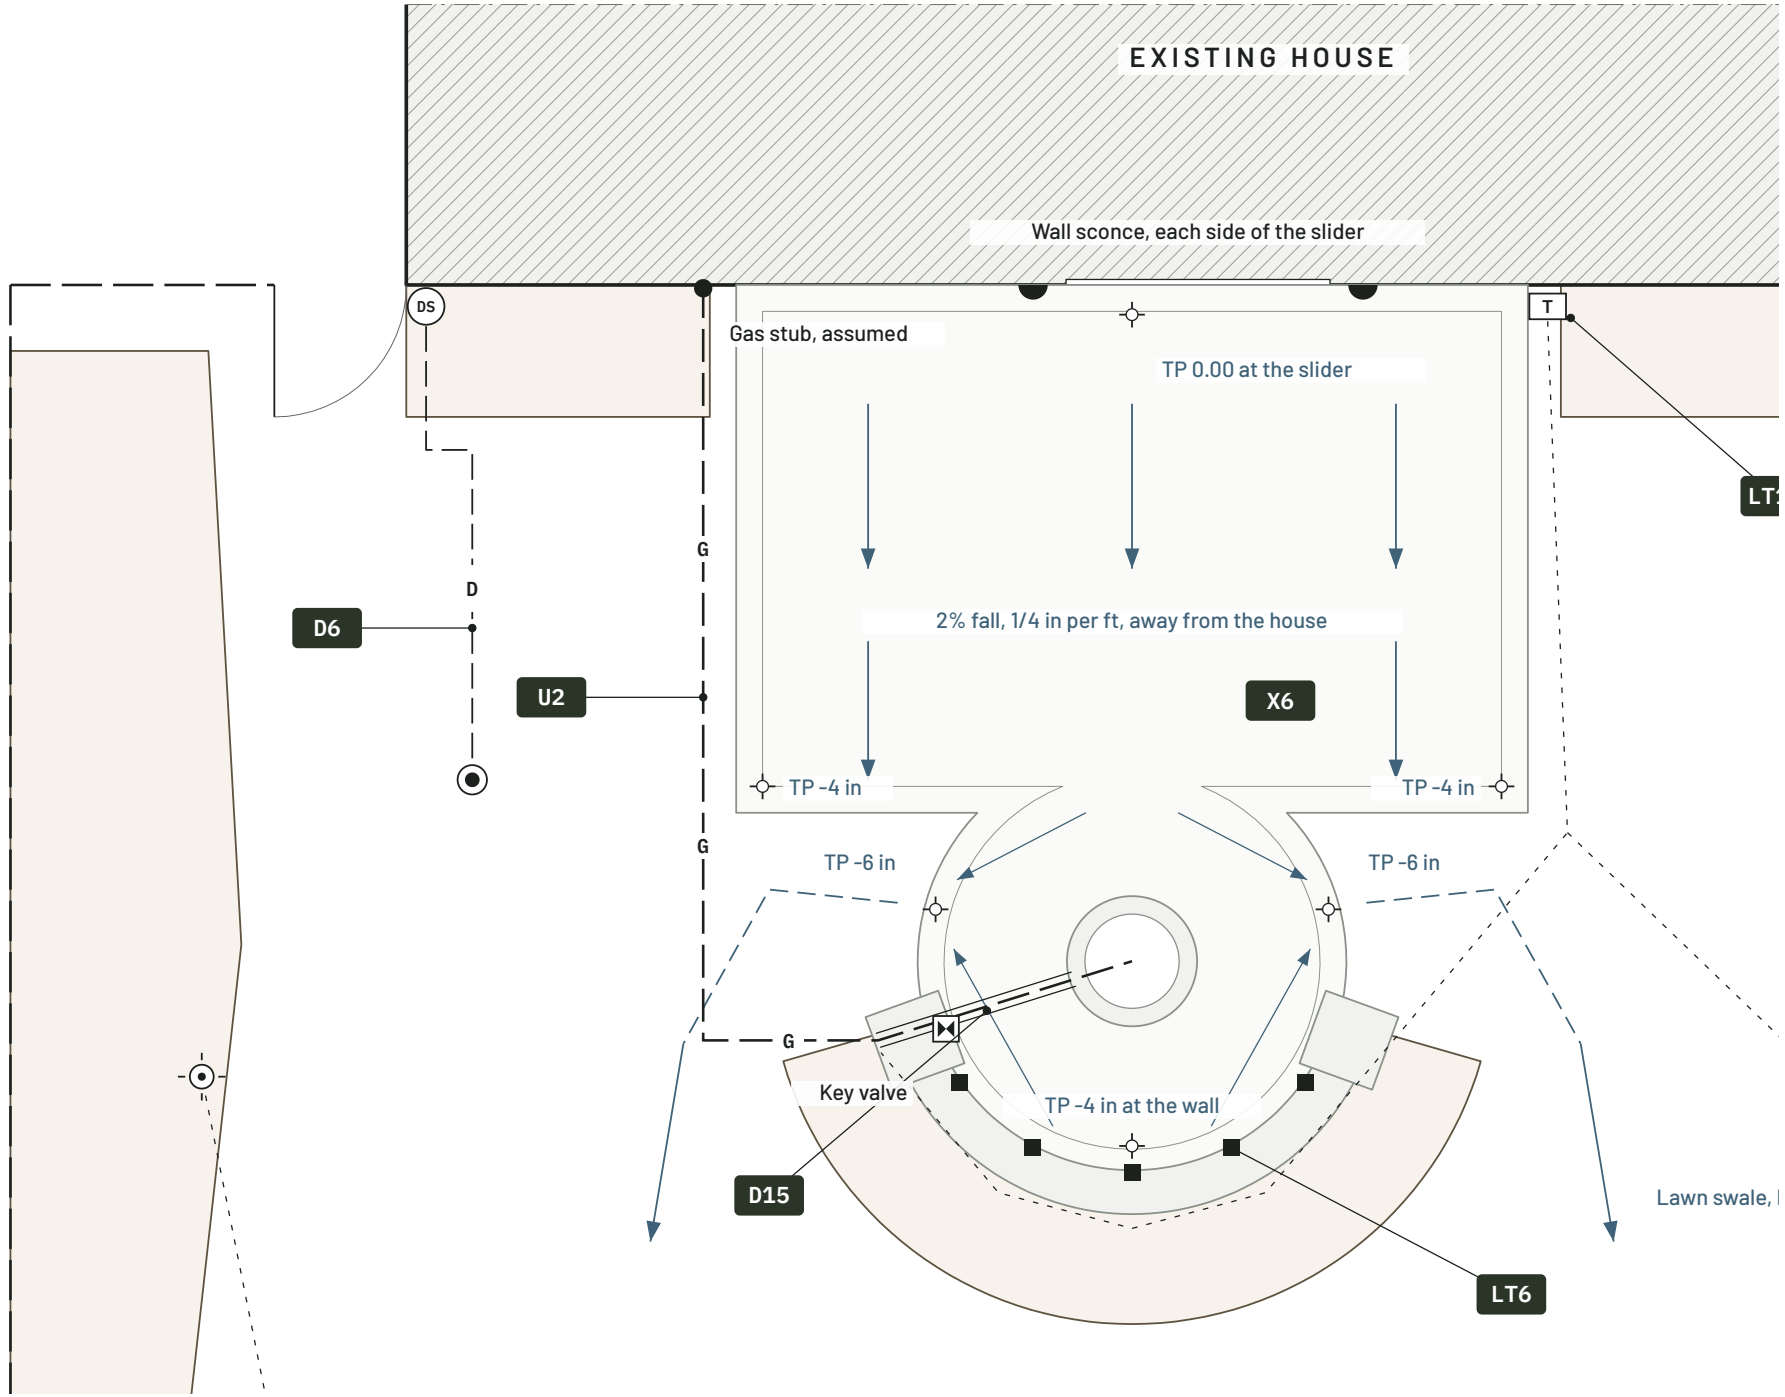
SHEET TITLE

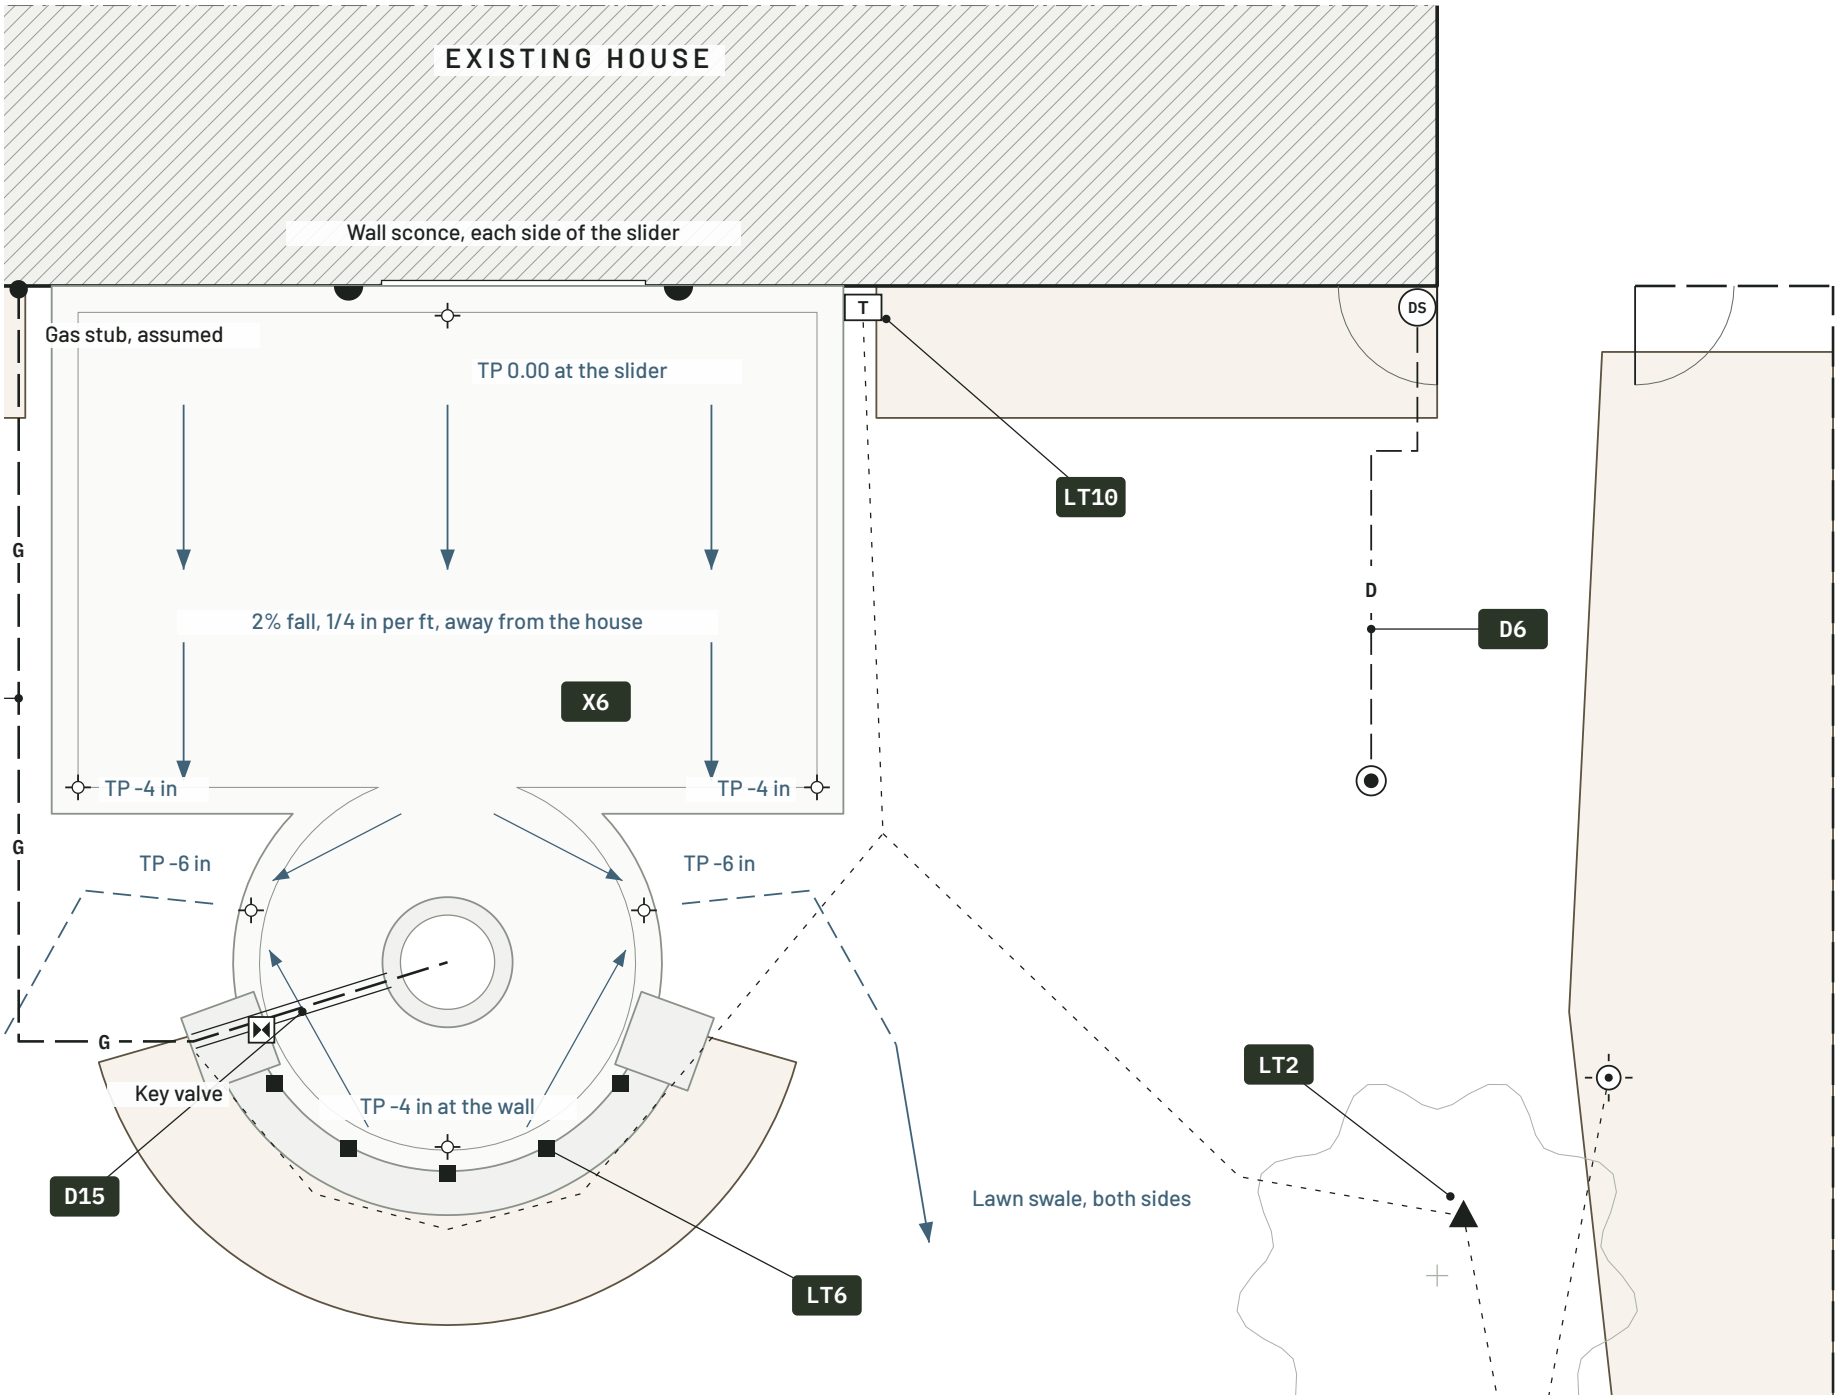
Lighting, drainage and gas

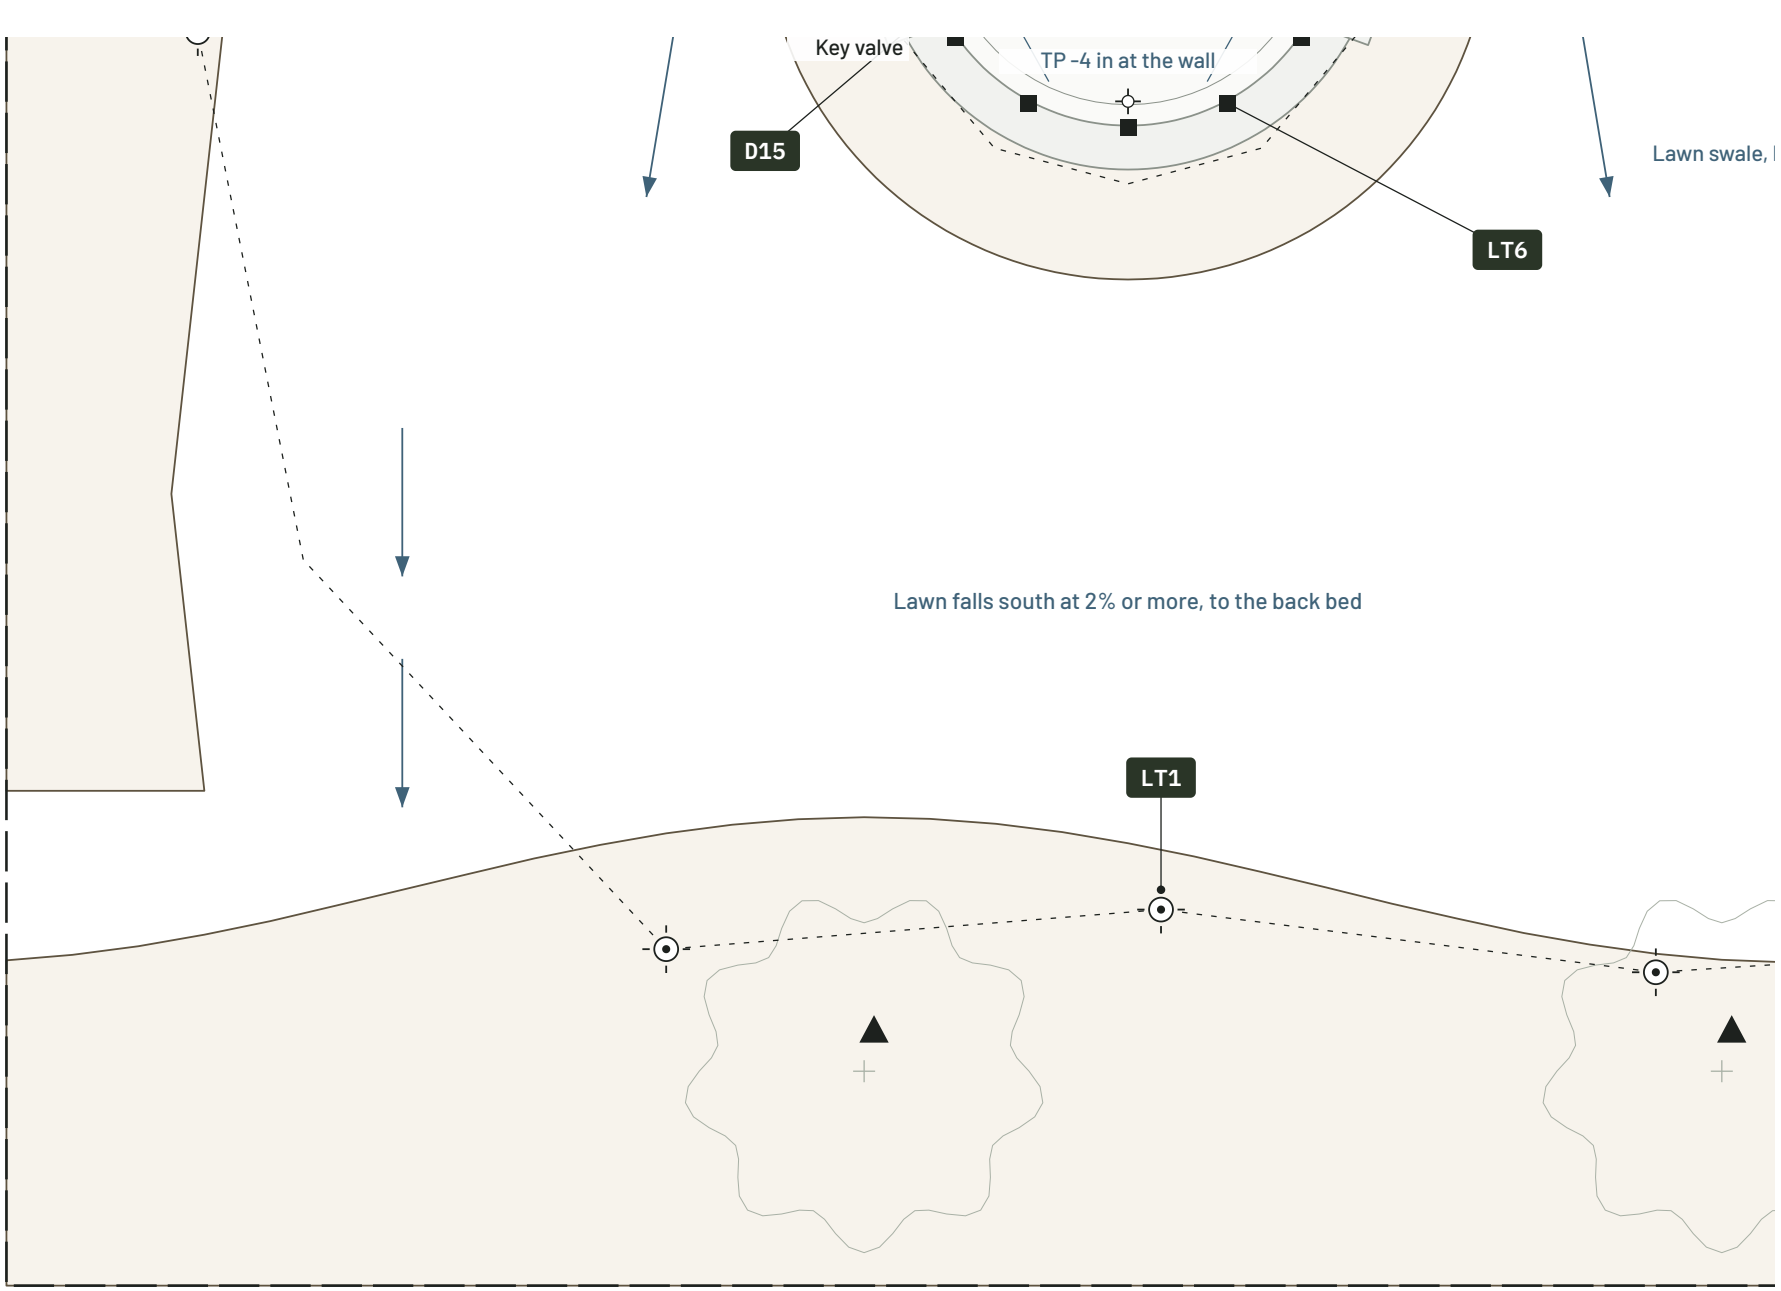
SHEET 5 of 7

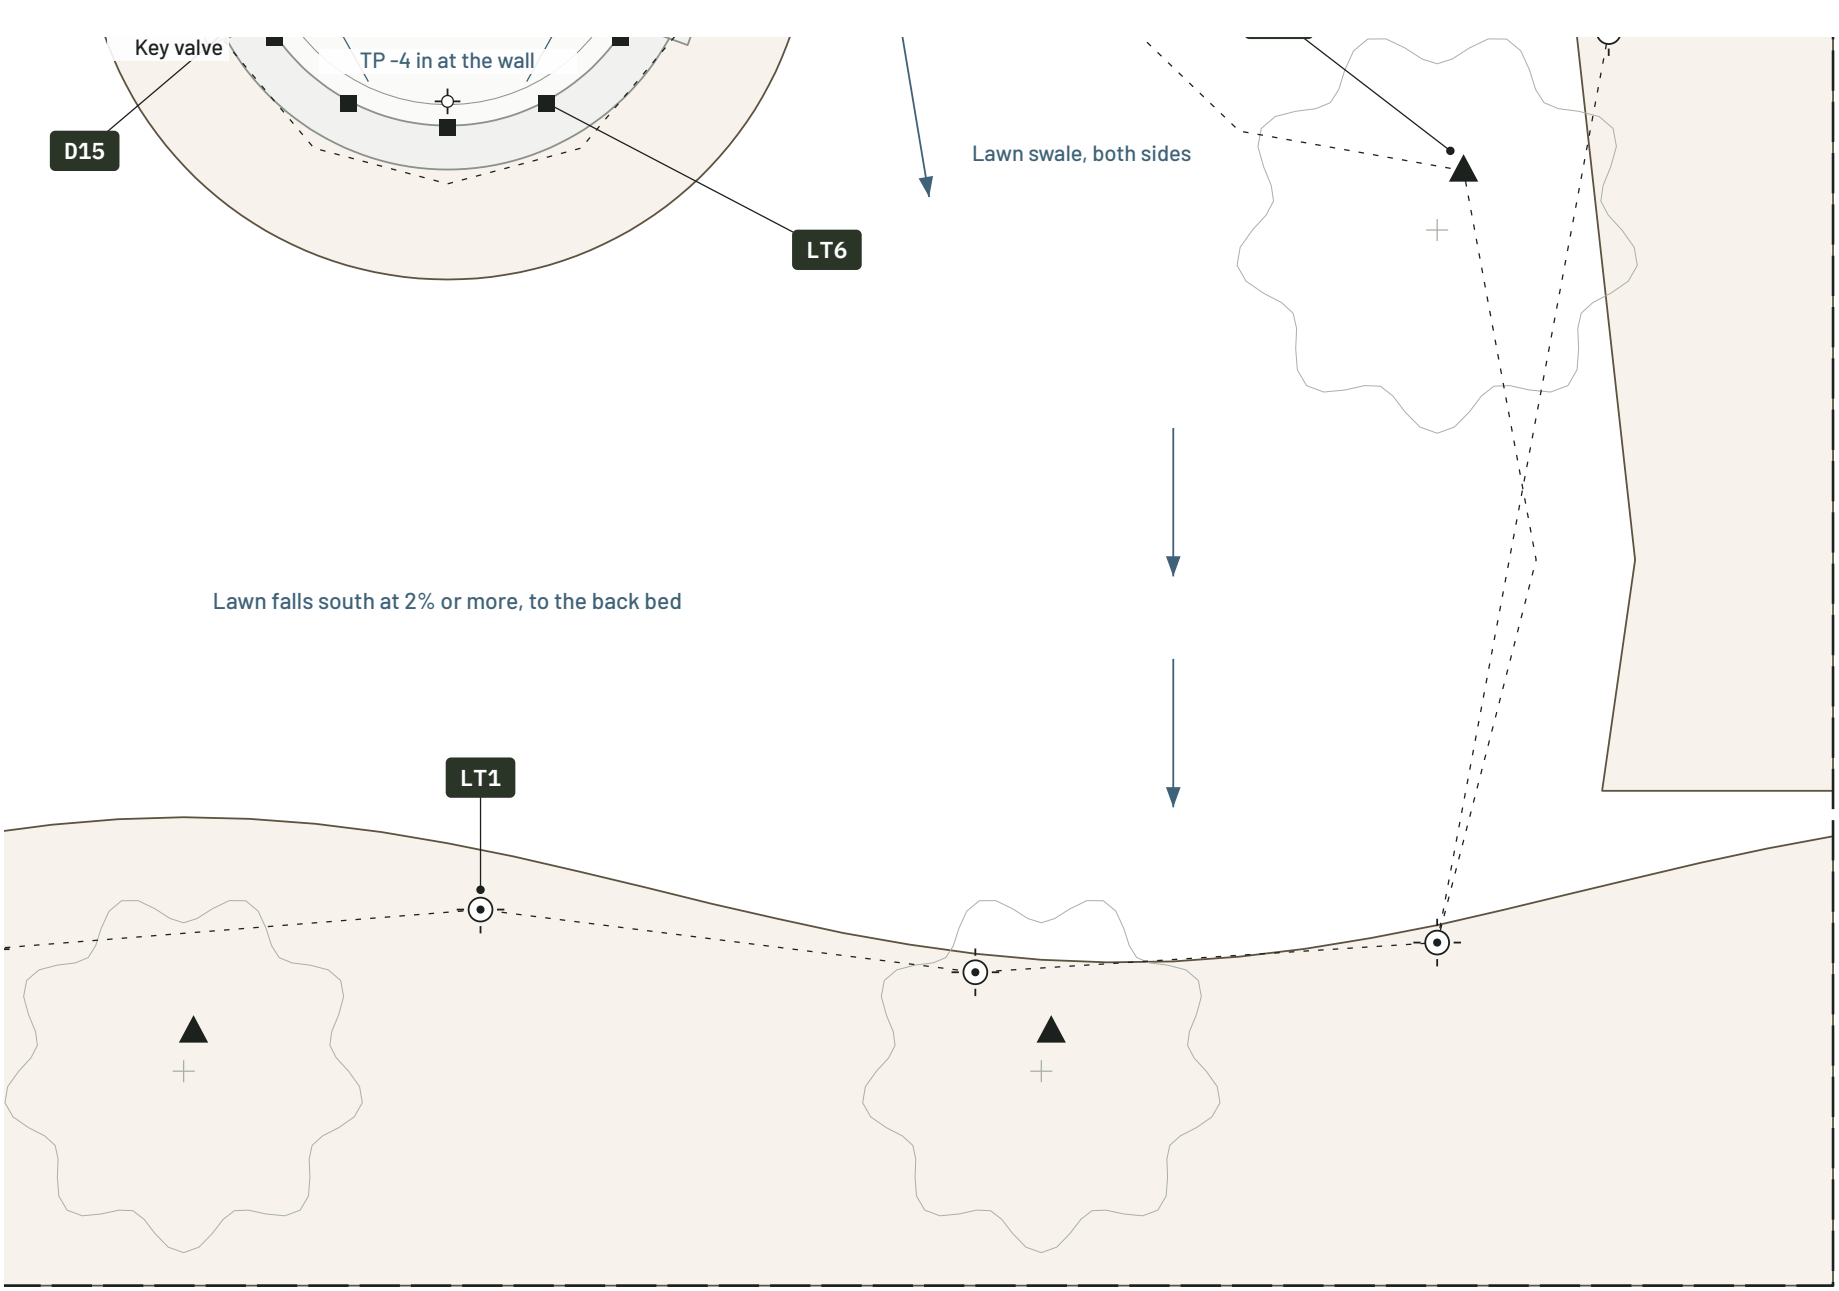
L-4


EXISTING HOUSE
Wall sconce, each side of the slider
DS
T
DS
Gas stub, assumed
TP 0.00 at the slider
LT10
D
G
D
D6
U2
2% fall, 1/4 in per ft, away from the house
X6
D
D6
TP -4 in
TP -4 in
G
TP -6 in
TP -6 in
G
Key valve
TP -4 in at the wall
D15
LT6
LT2
Lawn swale, both sides
Lawn falls south at 2% or more, to the back bed
LT1


EXISTING HOUSE
Wall sconce, each side of the slider
DS
Gas stub, assumed
T
TP 0.00 at the slider
LT
G
D
D6
2% fall, 1/4 in per ft, away from the house
U2
X6
TP -4 in
TP -4 in
TP -6 in
TP -6 in
G
G
Key valve
TP -4 in at the wall
D15
Lawn swale,
LT6

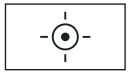
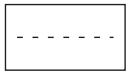
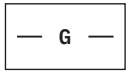
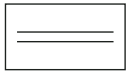
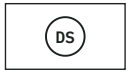
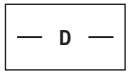
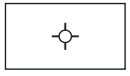

EXISTING HOUSE
Wall sconce, each side of the slider
Gas stub, assumed
TP 0.00 at the slider
2% fall, 1/4 in per ft, away from the house
X6
TP -4 in
TP -4 in
TP -6 in
TP -6 in
TP -4 in at the wall
Key valve
D15
LT6
T
LT10
DS
D
D6
G
G
G
LT2
Lawn swale, both sides


Key valve
TP -4 in at the wall
D15
LT6
Lawn swale,
Lawn falls south at 2% or more, to the back bed
LT1


Key valve
TP -4 in at the wall
D15
LT6
Lawn swale, both sides
Lawn falls south at 2% or more, to the back bed
LT1

Schedule

Fixtures, lines and marks

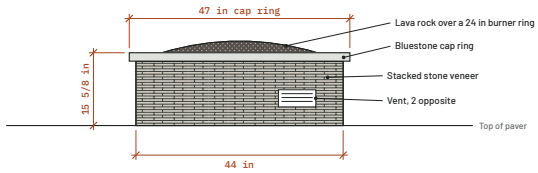
MARK	CODE	ITEM	QUANTITY
	LT1	**Path light** Back and side beds	6 ea
	LT6	**Hardscape light** Under the seat wall cap, seat side	5 ea
	LT2	**Uplight** 2 vine maples and the dogwood	3 ea
	LT10	**Transformer, 12 V** Sized for 14 fixtures. About 260 lin ft of cable	1 ea
		**Low voltage cable** Routes are schematic	260 lin ft
		**Wall sconce** Line voltage, by a licensed electrician	2 ea
	U2	**Gas line to fire pit** Location only. Stub at the house is assumed	36 lin ft
		**Gas key valve** West pillar, pit side, outside the pit body	1 ea
	D15	**Sleeve under the pavers** Carries the gas line to the pit	8 lin ft
	D6	**Downspout tie-in** Tight line below grade from each downspout	2 ea
		**Drain line** Downspout to emitter	30 lin ft
		**Pop-up emitter** In the lawn, 15 ft from the house	2 ea
	X6	**Fall arrow and spot level** TP is top of paver, measured from the paver at the slider	

Notes

⊹	X6	**Fall arrow and spot level** TP is top of paver, measured from the paver at the slider

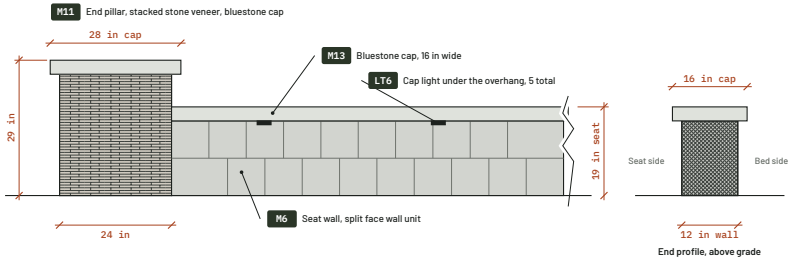
Notes

1. Grading: the patio falls 2% away from the house, 4 in over its 16 ft. The fire circle is high at the neck and along the seat wall and falls to its two open edges, so water runs away from the wall.
2. Finish the lawn 1 in below the paver edge at each outlet and cut a shallow swale around the lavender bed. Confirm existing grades and the low point of the yard on site.
3. Each downspout is tight lined below grade to a pop-up emitter in the lawn, clear of the patio.
4. Gas: route shown is about 36 ft, in a sleeve under the pavers. Fuel is shown as natural gas. Confirm fuel, meter and stub on site. Piping and connection by a licensed installer, with permits per local code.
5. Gas fire pit: listed burner kit, installed to the maker's instructions, including clearances to combustibles and overhead. Confirm clearances with the local fire code office before the build.
6. Lighting: cable runs are schematic. Transformer sized by the installer. Sconces are line voltage.
7. Irrigation: none is designed in this set. If the yard has a system, cap, reroute and retest any zone the work cuts.



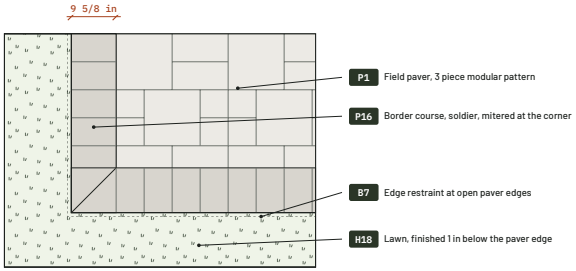
1 L-5 Fire pit elevation

Scale 1 in = 1 ft · FR3 · Heights from top of paver



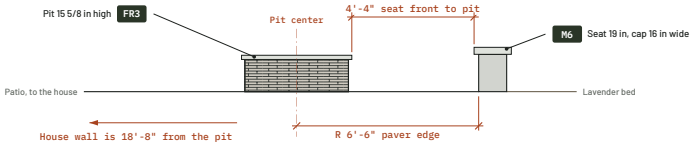
2 L-5 Seat wall and pillar elevation

Scale 1 in = 1 ft · M6, M13, M11 · Seen from the fire pit side



3 L-5 Paver corner and border

Scale 1 in = 1 ft · P1, P16, B7 · Plan view



4 L-5 Fire circle profile

Scale 1/2 in = 1 ft · Through the pit center, house to the left · Above grade only

Detail notes

1. These drawings show finished faces, heights and patterns. Nothing below finished grade is drawn.
2. Base, footings, drain rock and reinforcement follow the product maker and local code. They are sized and priced by the installer.
3. Heights are measured from the top of the pavers.
4. Gas fire pit: listed burner kit, installed to the maker's instructions, including clearances to combustibles and overhead. Confirm clearances with the local fire code office before the build.
5. Gas piping and connection by a licensed installer, with permits per local code.
6. Retaining walls over 4 ft, measured from the bottom of the footing to the top of the wall, need a building permit and an Oregon engineer. The seat wall in this set is 19 in.

PRAXIS DESIGN

Landscape and hardscape design plans

PREPARED FOR

CONTRACTOR LOGO

Your Company Name

CCB or LCB number · Phone · Website

PROJECT

Fire Pit Patio

Paver patio, curved seat wall, gas fire pit

Sample project, fictional yard · Portland area, Oregon

NORTH

SCALE

As noted

Under each detail

NOTES

1. Verify all measurements and quantities on site before bidding and before ordering materials.
2. Call 811, the Oregon Utility Notification Center, at least 2 full business days and no more than 10 before any digging.
3. This plan shows design intent. It is not an engineered drawing. Structural, gas, electrical and drainage work is sized and installed by licensed trades.
4. Written dimensions govern. Do not scale from a screen or a reduced print.
5. Quantities are finished surfaces measured from the scale model. Add your own waste factor.

REV	DATE	ISSUE
1	Nov 2026	First issue
2	Nov 2026	Current issue

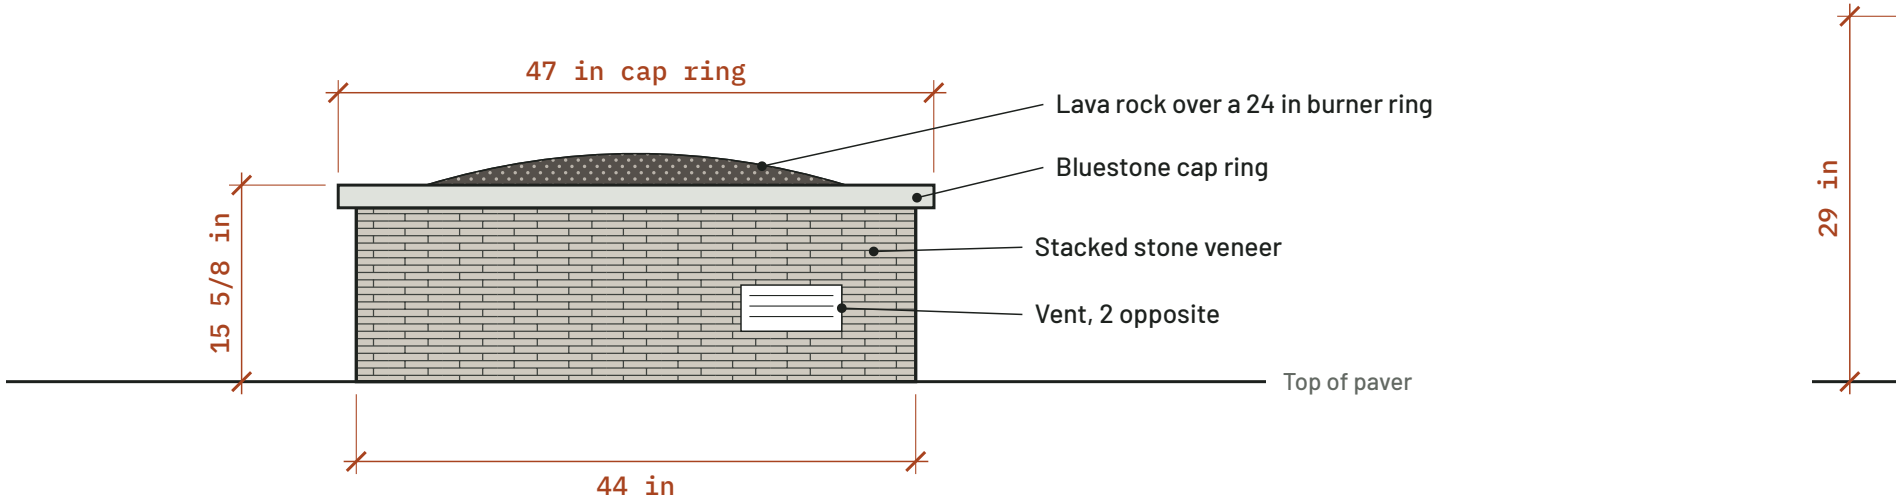
DATE	DRAWN BY	SHEET SIZE
Nov 2026	Praxis Design	ARCH D

SHEET TITLE

Details and elevations

SHEET 6 of 7

L-5

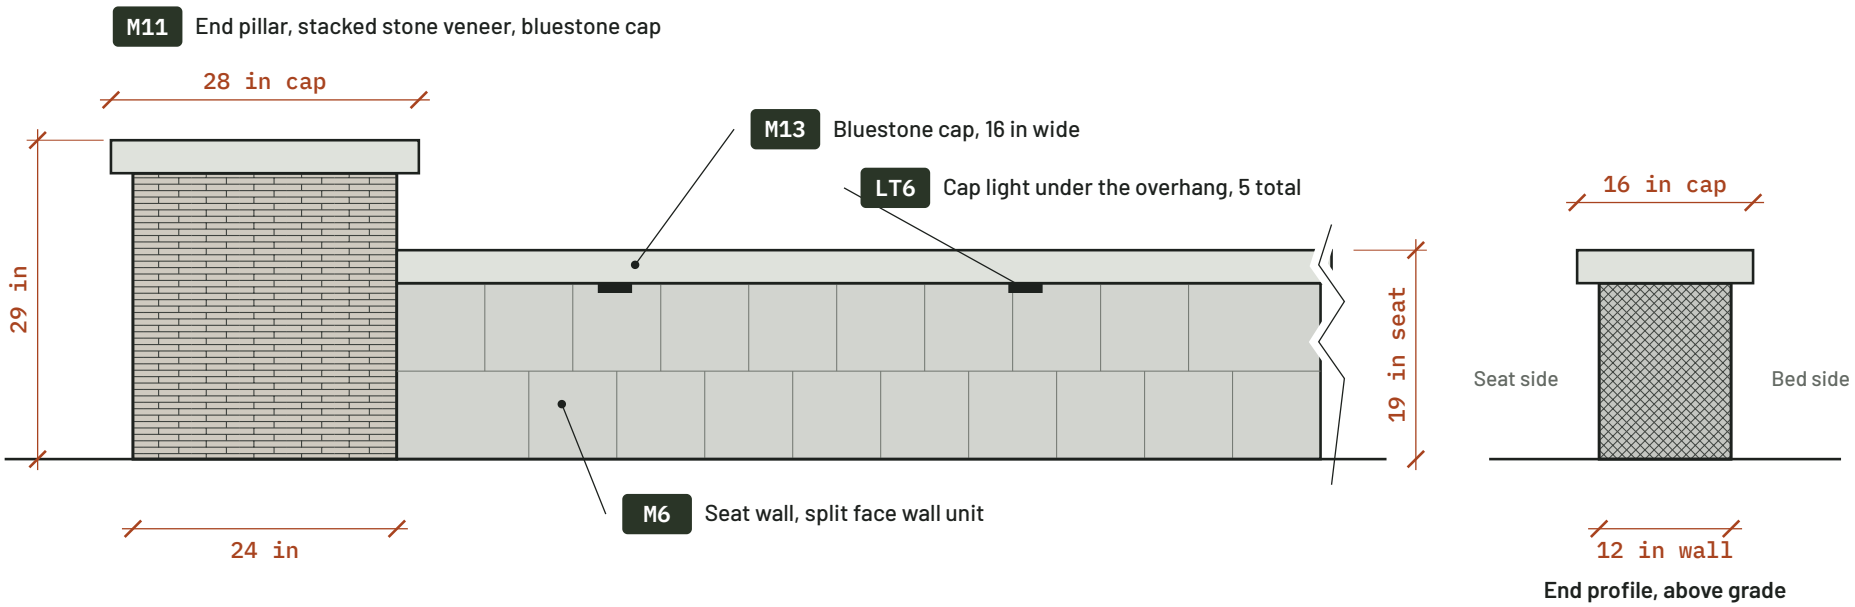


1 / L-5

Fire pit elevation

2 / L-5

Scale 1 in = 1 ft · FR3 · Heights from top of paver

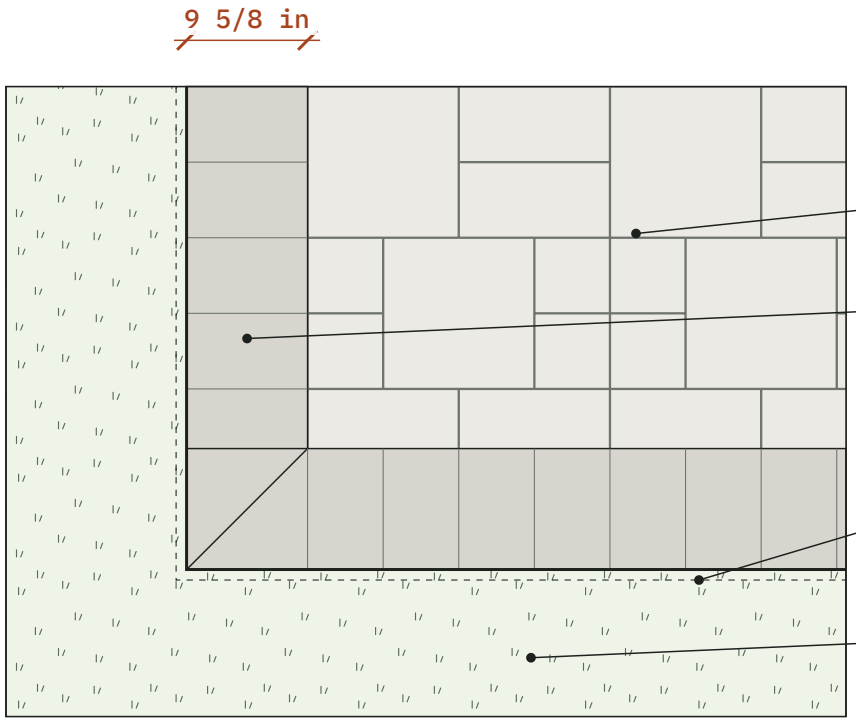


End profile, above grade

2
L-5

Seat wall and pillar elevation

Scale 1 in = 1 ft · M6, M13, M11 · Seen from the fire pit side



P1 Field paver, 3 piece modular pattern

P16 Border course, soldier, mitered at the corner

B7 Edge restraint at open paver edges

H18 Lawn, finished 1 in below the paver edge

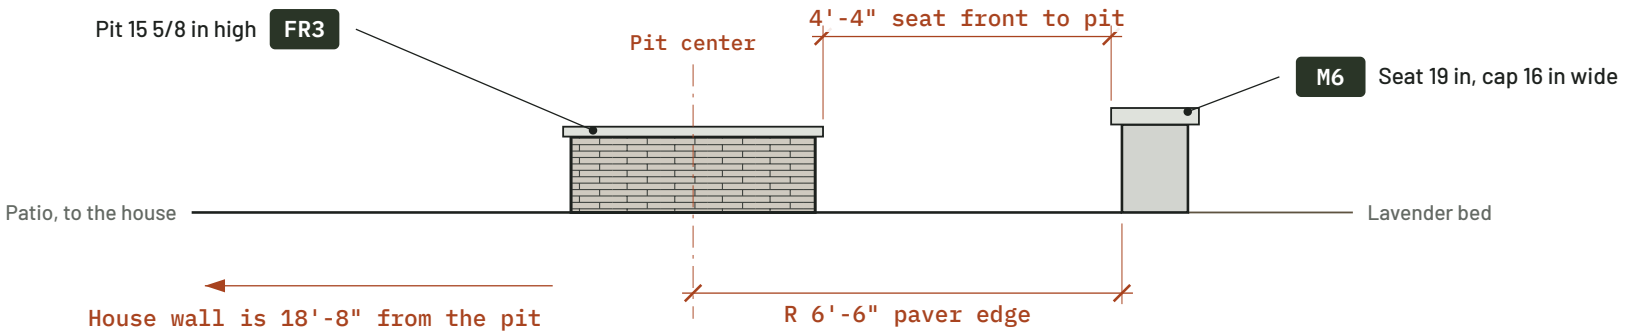
Patio, t

3 / L-5

Paver corner and border

Scale 1 in = 1 ft · P1, P16, B7 · Plan view

4 / L-5



4
L-5

Fire circle profile

Scale 1/2 in = 1 ft · Through the pit center, house to the left · Above grade only

Detail notes

1. These drawings show finished faces, heights and patterns. Nothing below finished grade is drawn.
2. Base, footings, drain rock and reinforcement follow the product maker and local code. They are sized and priced by the installer.
3. Heights are measured from the top of the pavers.
4. Gas fire pit: listed burner kit, installed to the maker's instructions, including clearances to combustibles and overhead. Confirm clearances with the local fire code office before the build.
5. Gas piping and connection by a licensed installer, with permits per local code.
6. Retaining walls over 4 ft, measured from the bottom of the footing to the top of the wall, need a building permit and an Oregon engineer. The seat wall in this set is 19 in.



1 / V-1 Day, from the south east lawn



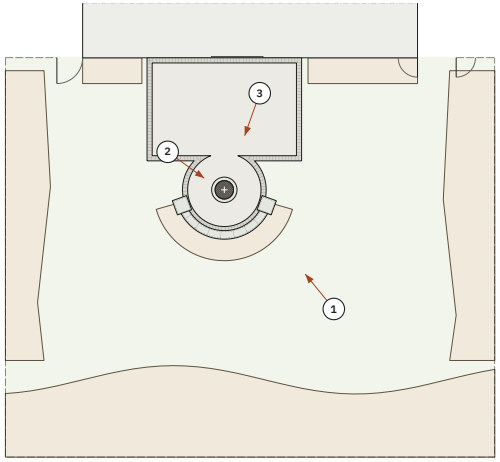
2 / V-1 Late afternoon, from the dining side

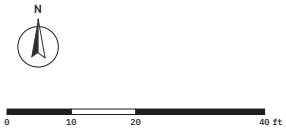


3 / V-1 Dusk, from the slider, fire and lights on

Where each view is taken from

Reduced. Use the bar





1. Views illustrate the design. Planting is shown established.
2. Sizes, quantities and locations are on sheets L-1 to L-5. If a view and a plan differ, the plan governs.

PRAXIS DESIGN

Landscape and hardscape design plans

PREPARED FOR

CONTRACTOR LOGO

Your Company Name

CCB or LCB number · Phone · Website

PROJECT

Fire Pit Patio

Paver patio, curved seat wall, gas fire pit

Sample project, fictional yard · Portland area, Oregon

NORTH



SCALE

No scale

Views

NOTES

1. Verify all measurements and quantities on site before bidding and before ordering materials.
2. Call 811, the Oregon Utility Notification Center, at least 2 full business days and no more than 10 before any digging.
3. This plan shows design intent. It is not an engineered drawing. Structural, gas, electrical and drainage work is sized and installed by licensed trades.
4. Written dimensions govern. Do not scale from a screen or a reduced print.
5. Quantities are finished surfaces measured from the scale model. Add your own waste factor.

REV	DATE	ISSUE
1	Nov 2026	First issue
2	Nov 2026	Current issue

DATE	DRAWN BY	SHEET SIZE
Nov 2026	Praxis Design	ARCH D

SHEET TITLE

Rendered views

SHEET 7 of 7

V-1