

Office Space For Lease

247 28th Street | Newport News
1,500 – 10,000 SF

Listed By:
Alex Fanjul
c - 757.597.8967
alex@aforealty.com

David Tunnicliffe
c - 757.580.2991
david@aforealty.com



AFO REALTY
SALES | LEASING | INVESTMENTS


PROPERTY FEATURES

+/- 1,500 –10,000 SF TURN KEY OFFICE SPACE

- Private offices or Whole Floor Leasing Opportunities
- Clean, updated finishes throughout
- 3 Story Building Downtown Newport News
- Small and Large Conference Room
- Classroom available on 3rd Floor
- Elevator
- Secure Building
- Private, On-Site Parking Lot Available
- Rent: \$14 PSF Full Service
- Adjacent to NN Shipbuilding and NN City Offices/Courthouse




SECOND FLOOR PLAN

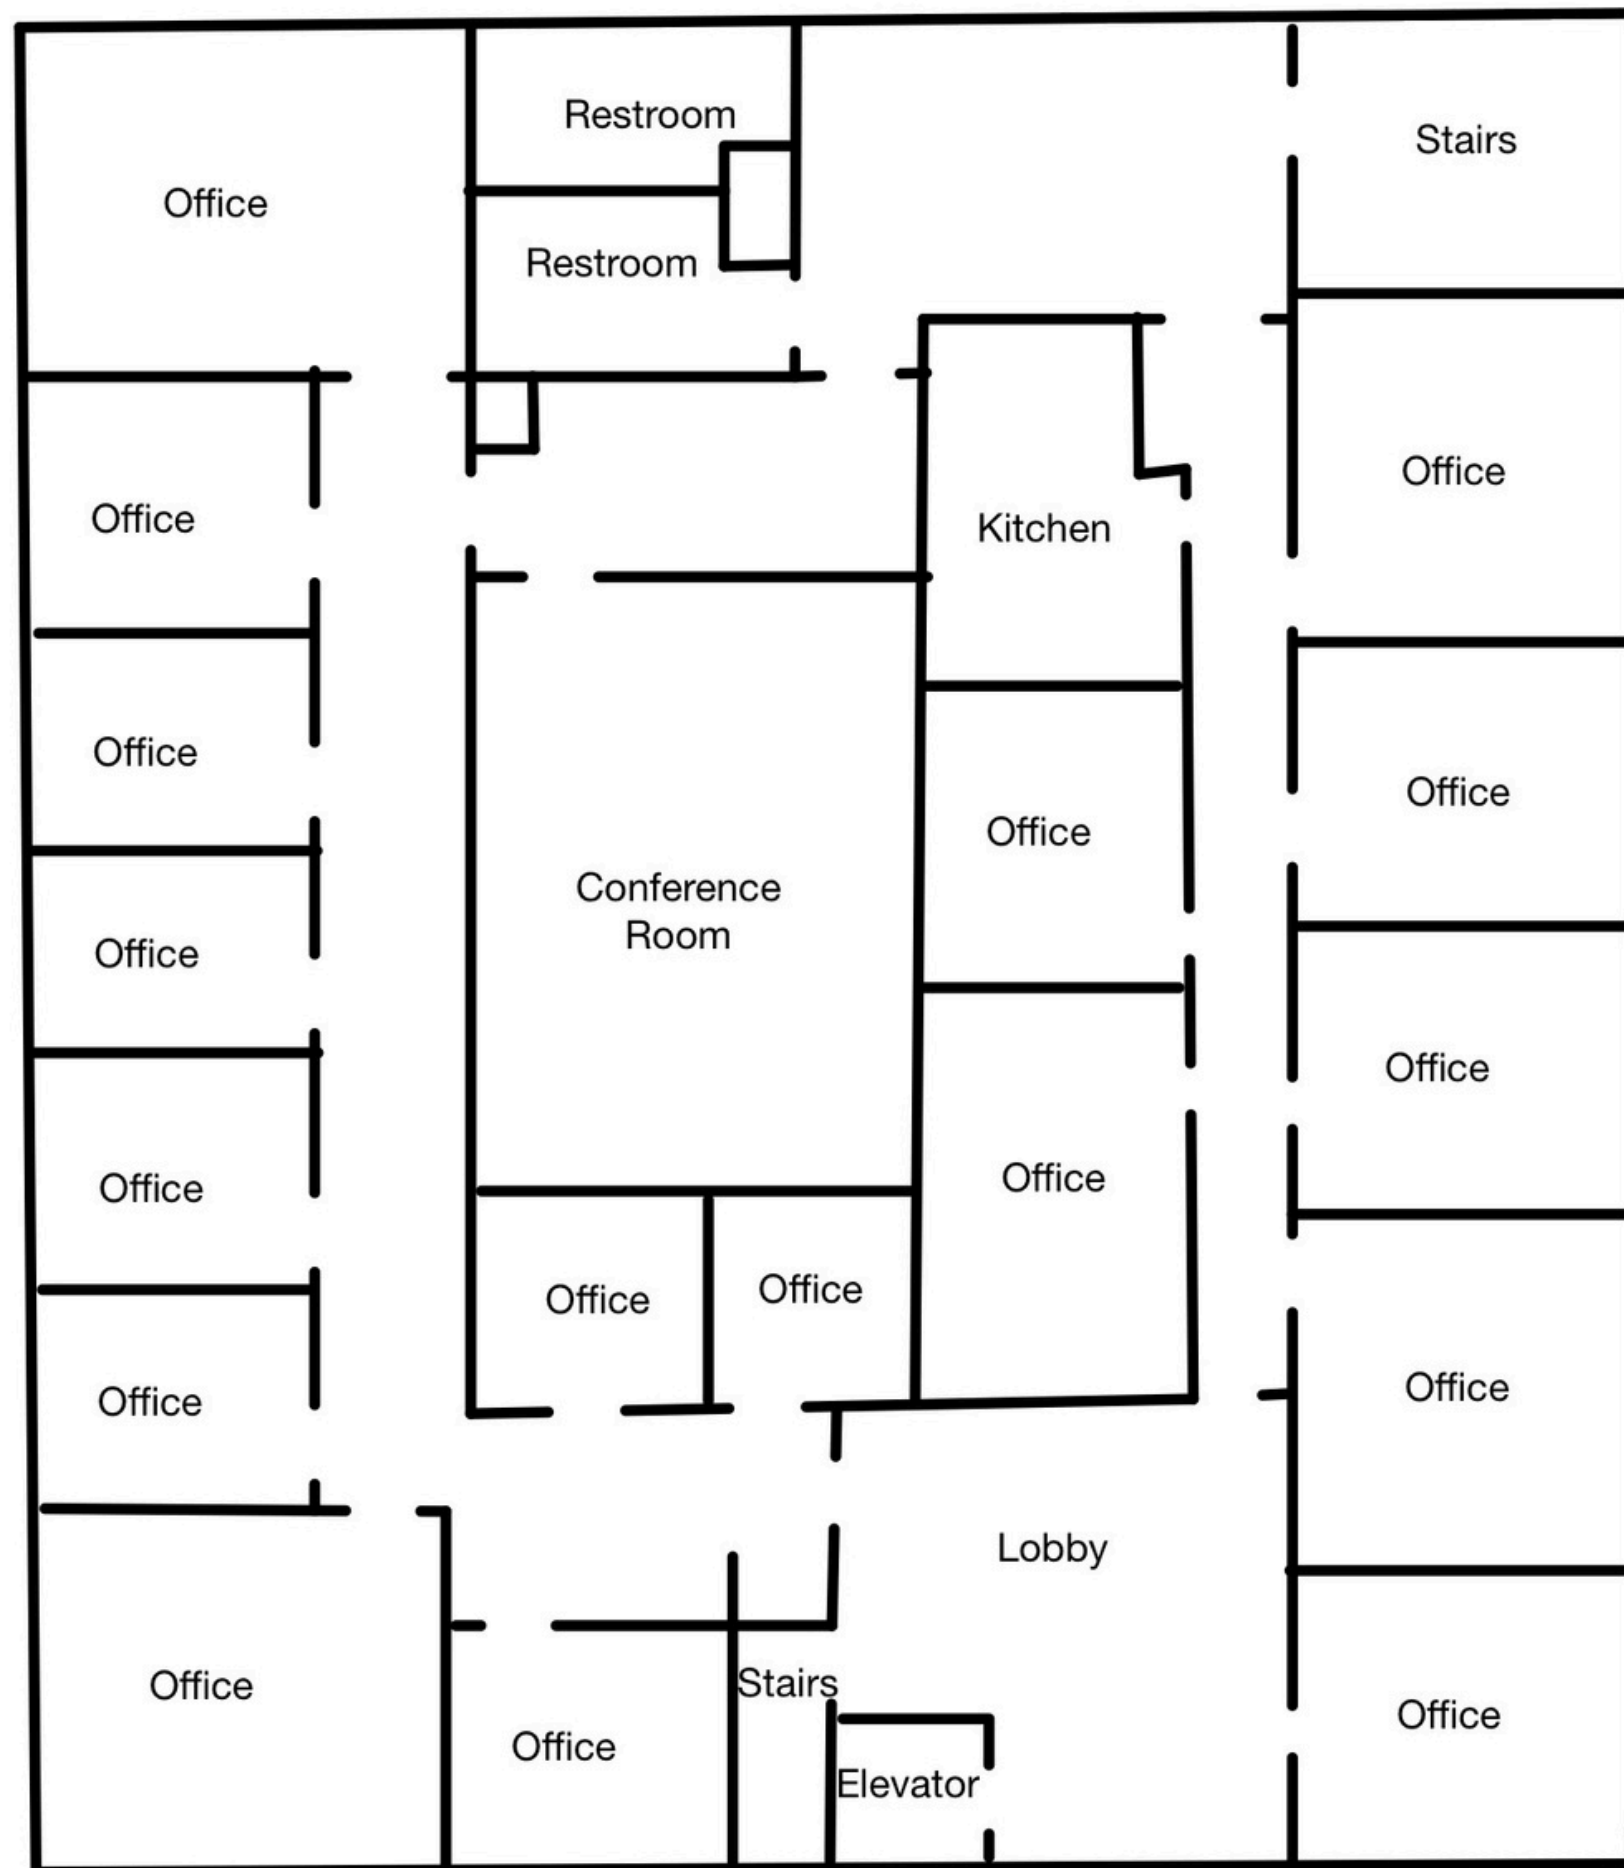

Not to scale.

THIRD FLOOR PLAN

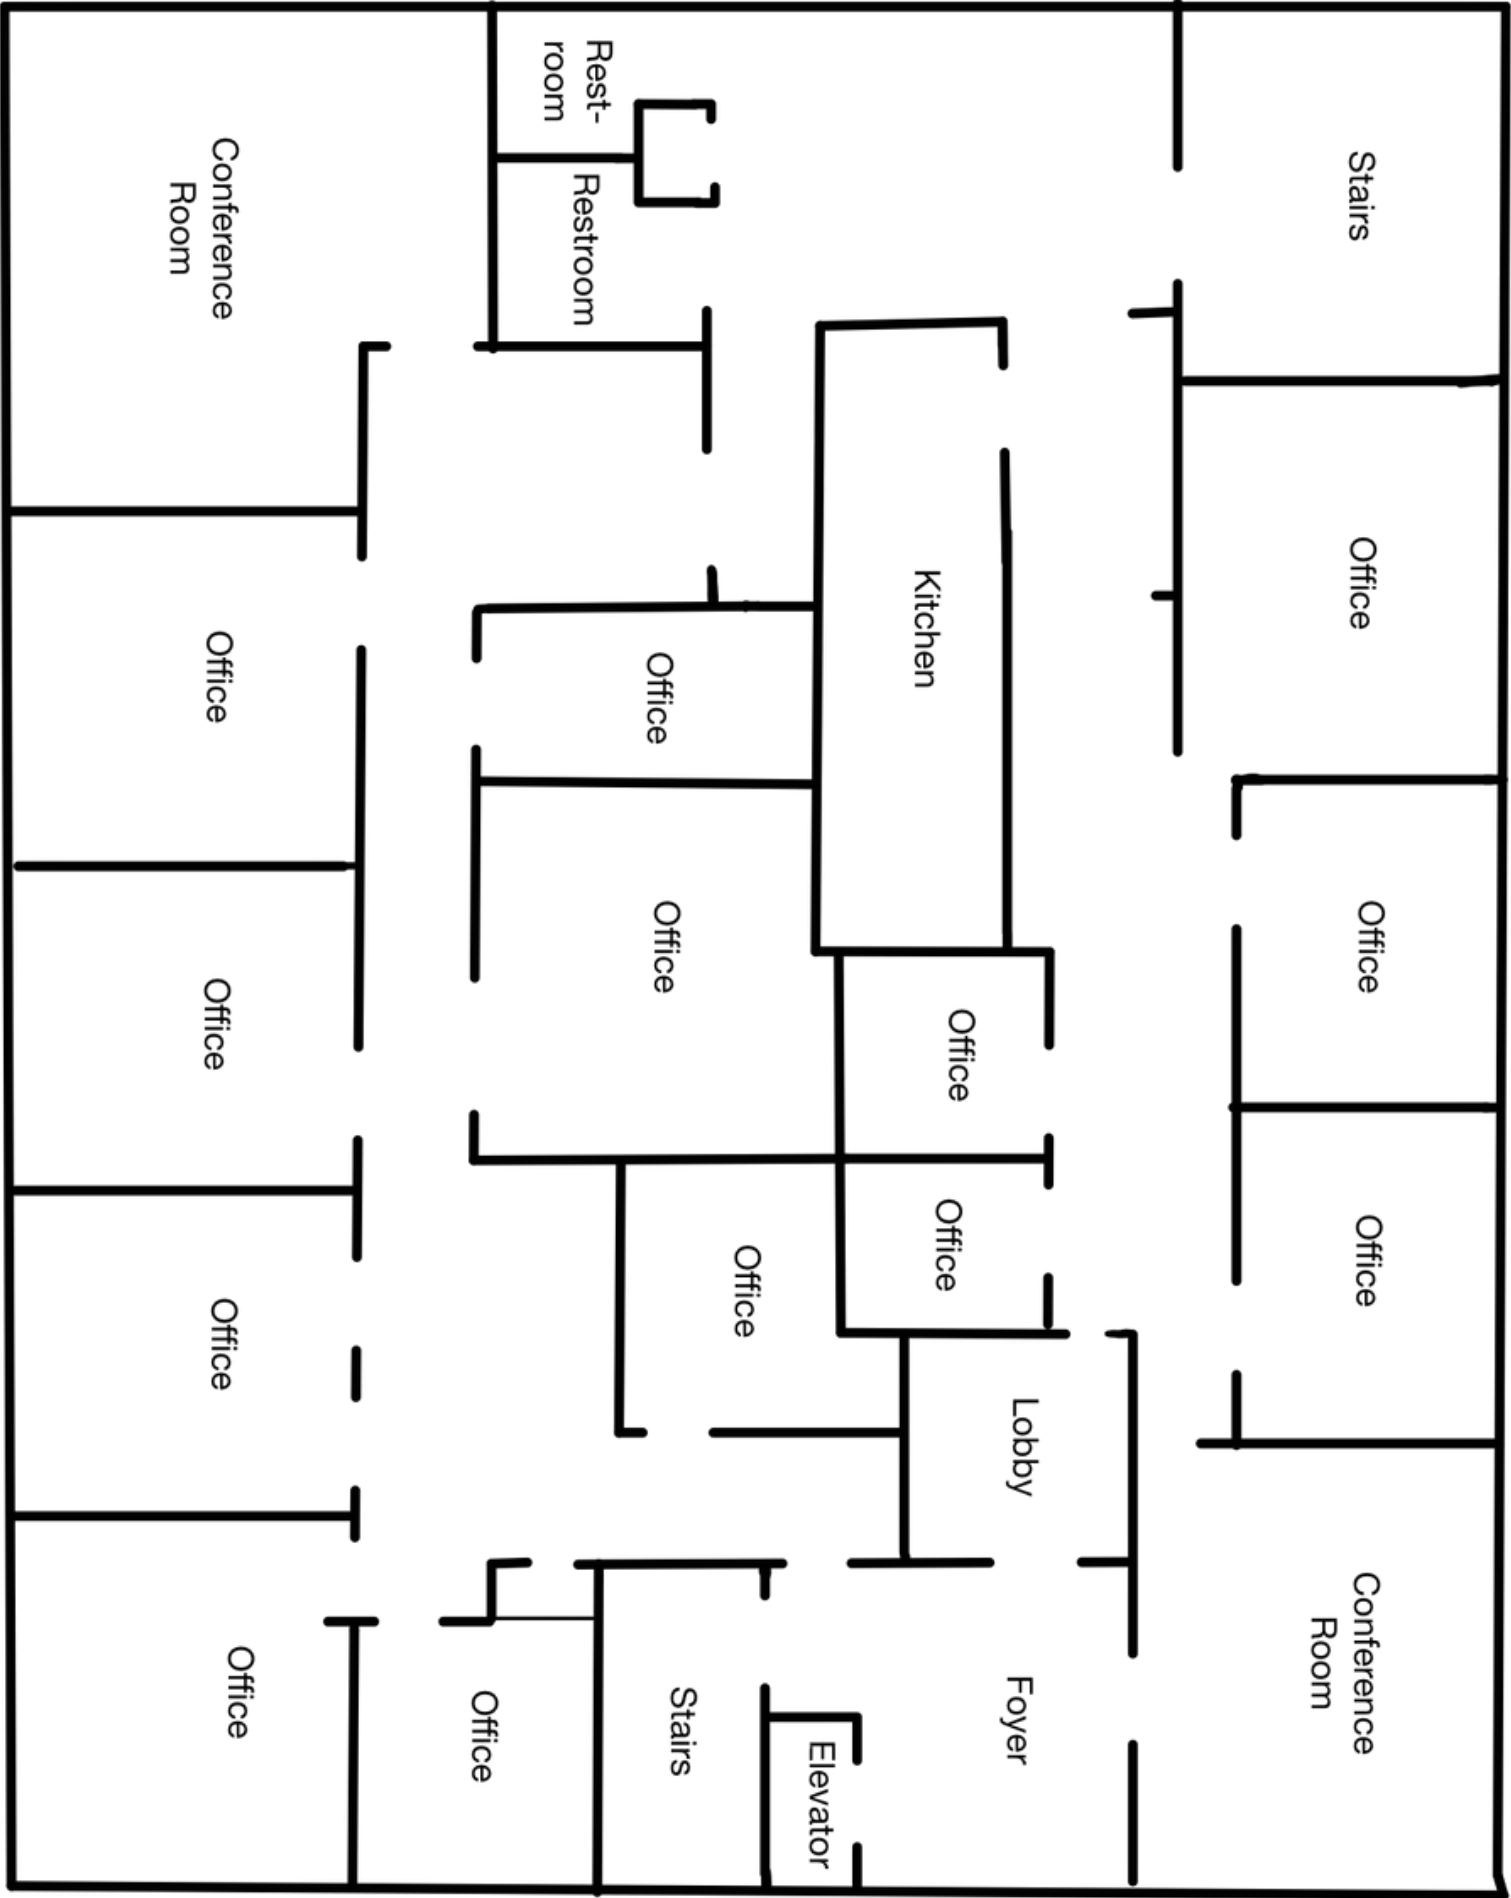

Not to scale.



AFO REALTY
SALES | LEASING | INVESTMENTS

Alex Fanjul

c - 757.597.8967

alex@aforealty.com

David Tunnicliffe

c - 757.580.2991

david@aforealty.com

AFO Realty, LLC

PO Box 212 | Franklin, VA 23851

AFO Realty is a licensed firm in the Commonwealth of Virginia and North Carolina. No warranty or representation, expressed or implied, is made to the accuracy or completeness of the information contained herein, and same is submitted subject to errors, omissions, change of price, rental or other conditions, withdrawal without notice, and to any special listing conditions imposed by the property owner(s). As applicable, we make no representation as to the condition of the property (or properties) in question.