
DUPLICATE

Survey Accepted Nov. 17, 1925.
G.L.O.

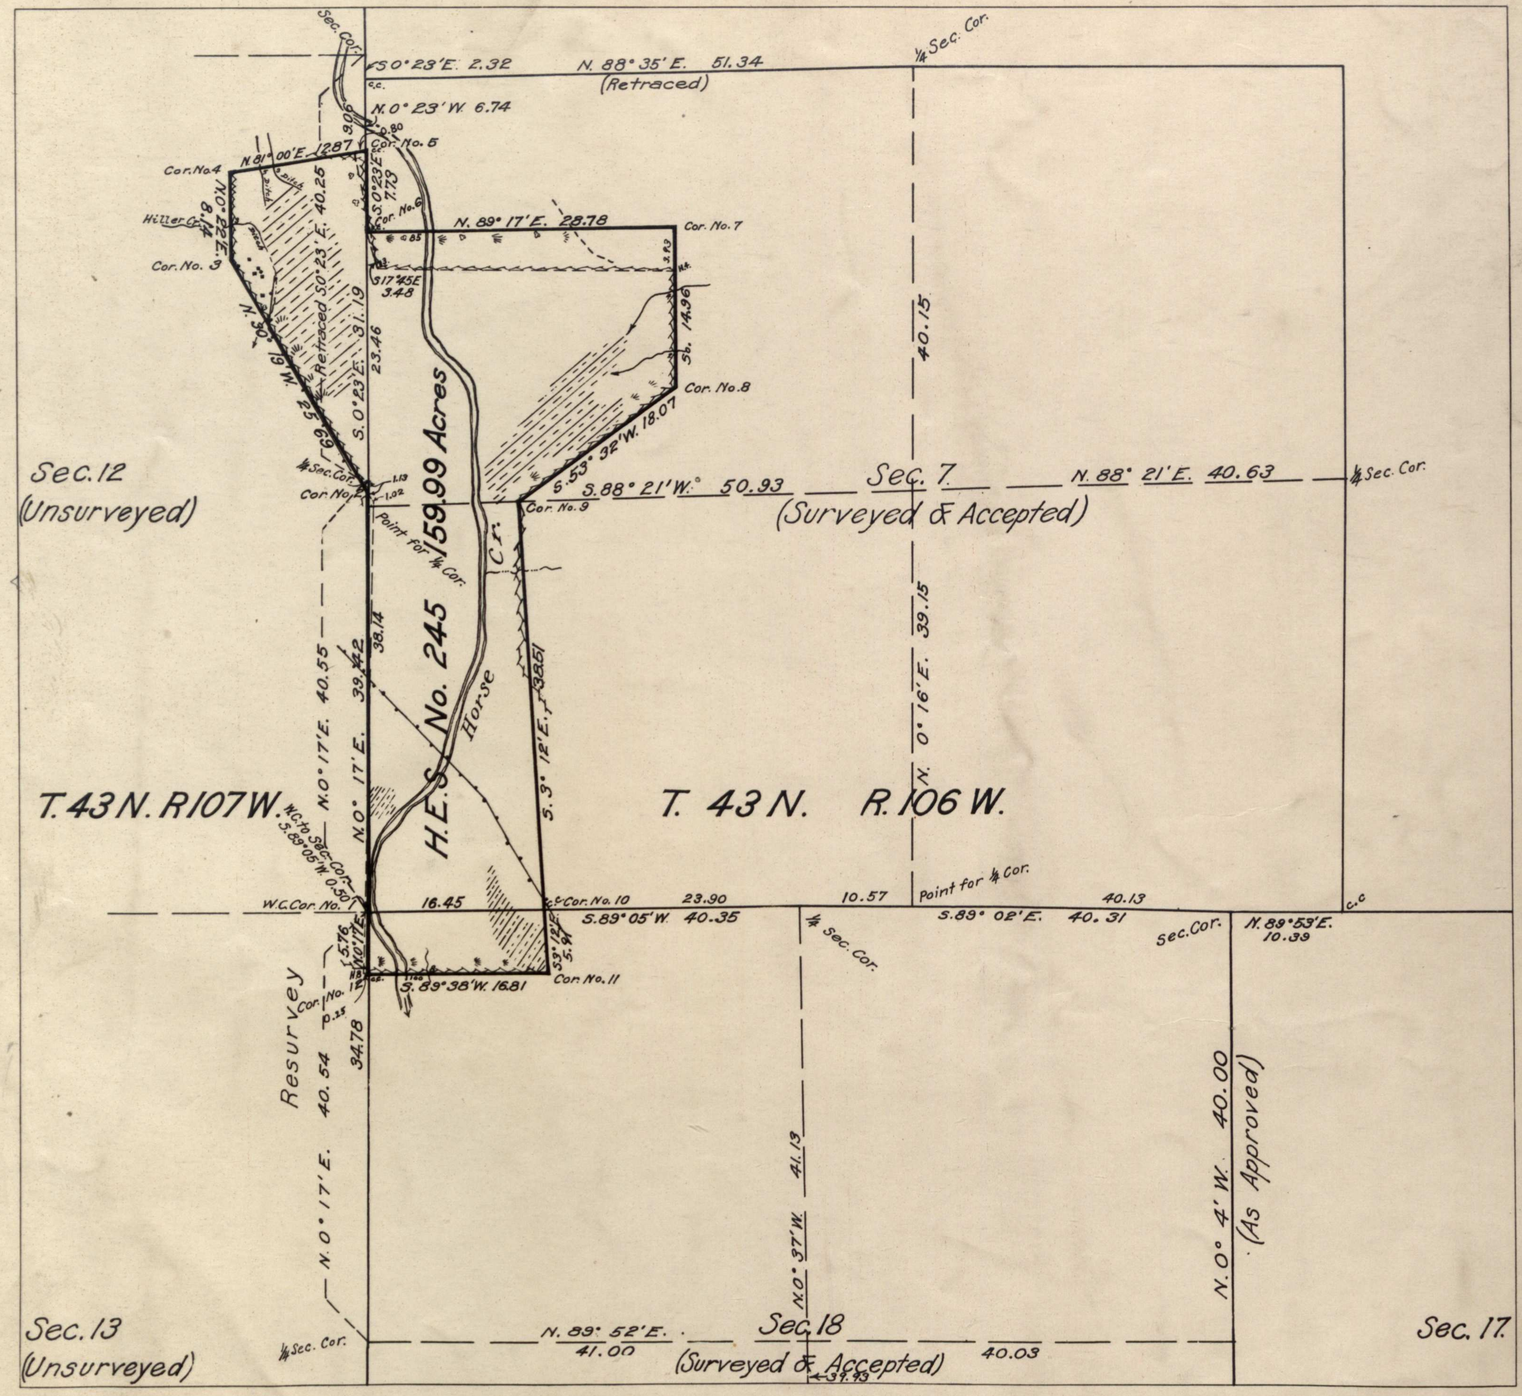

Plat of

HOMESTEAD ENTRY SURVEY No. 245

in the

WASHAKIE NATIONAL FOREST

in

Sections 7 & 18, Surveyed,
T. 43 N., R. 106 W.,
Section 12, Unsurveyed,
T. 43 N., R. 107 W.
of the

SIXTH PRINCIPAL MERIDIAN
WYOMING

This plat of Homestead Entry Survey No. 245 State of Wyoming is strictly conformable to the field notes thereof which have been examined and approved.

Office of U.S. Supervisor of Surveys.
Denver, Colorado November 6, 1925

U.S. Supervisor of Surveys

SCALE 10 chains to 1 inch

Surveys Designated	By whom Surveyed	Inst., Cont., Group No.	Inst., Cont., Group Date	When Surveyed Begun	When Surveyed Completed	Date of Approval
H.E.S. No. 245	Riley Cass Jr. Chief Surveyor		Feb. 5, 1924	August 13, 1924	August 23, 1924	Nov. 6, 1925
Subdivisions & Tp. Lines	Carpenter & Warner	241	April 1, 1891	August 19, 1891	August 20, 1891	May. 21, 1892
Subdivisions	Augustus L. Coleman	270	May 16, 1898	July 30, 1898	August 5, 1898	Jan. 6, 1900

		Areas in Acres	
H.E. Survey No.		Unlisted	
In Section 7	124.36		10.15 0.79
In Section 12	25.92		0.19
In Section 18	9.71		
In Section			
Total	159.99	Acres	11.13

Act of June 11, 1906 Act of June 5, 1924

List No. (2-3901 Amended Dated May 14, 1925

Latitude 43° 42.4' N.
Longitude 109° 38.1' W
Mean Mag. Decl. 17° 57' E.

Observations at Corner No. 1