


LAKE MEAD CITY UNIT NO. 29-30-16

A SUBDIVISION OF SECTION 29, T. 30 N., R. 16 W.,
G. & S.R., B. & M., MOHAVE COUNTY, ARIZONA

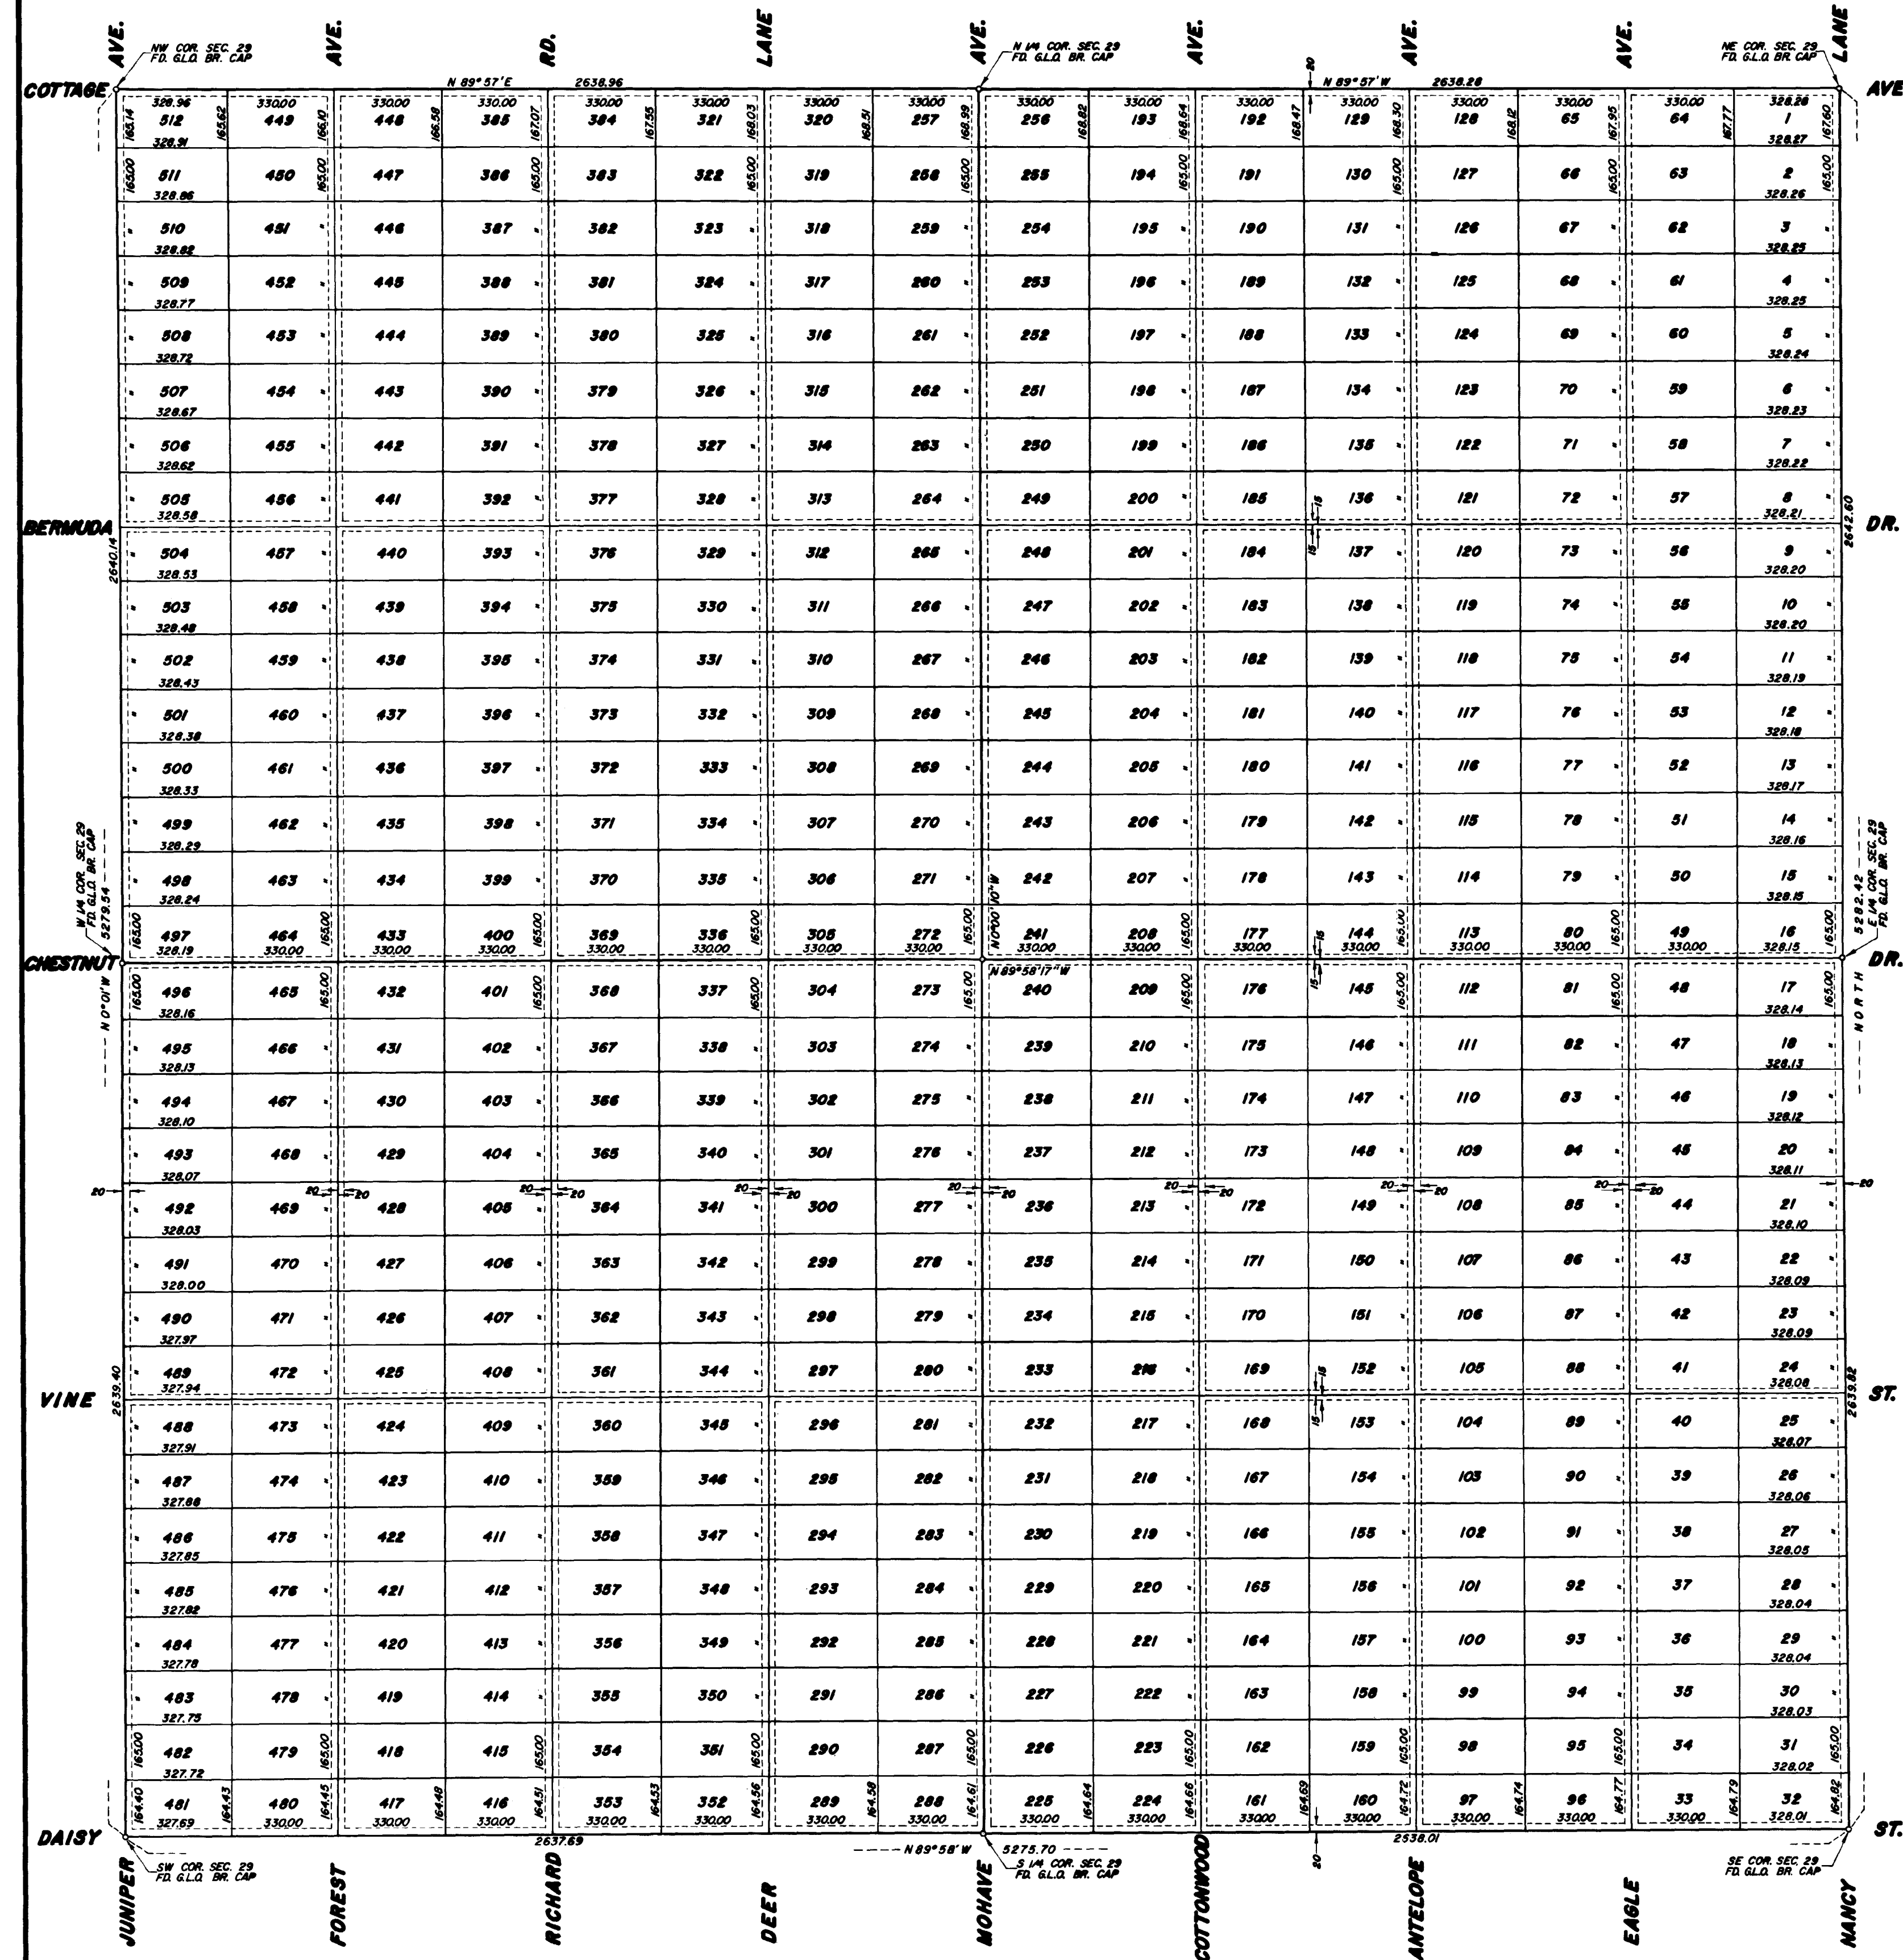

STATE OF ARIZONA) ss
COUNTY OF MARICOPA) ss
KNOW ALL MEN BY THESE PRESENTS: THAT THE
LAKE MEAD LAND AND WATER CO.,
(AN ARIZONA CORPORATION)
OWNER OF SECTION 29, T. 30 N., R. 16 W., G. & S.R., B. & M.,
MOHAVE COUNTY, ARIZONA, HEREON SHOWN HAS CAUSED THE LAND SHOWN
TO BE SUBDIVIDED AS INDICATED ON THIS PLAT UNDER THE NAME LAKE
MEAD CITY UNIT NO. 29-30-16, AND HEREBY DECLARES THAT THIS PLAT SETS
FORTH THE LOCATION, AND GIVES THE DIMENSIONS OF ALL PARCELS, EASEMENTS
FOR ROADS, STREETS AND/OR UTILITY LINES SHOWN HEREON BY DOTTED
LINES AND THAT EACH PARCEL SHALL BE KNOWN BY THE NUMBER HEREON
SHOWN. THE EASEMENTS SHOWN BY DOTTED LINES HEREON, SHALL
BE USED FOR PRIVATE ROADS OR STREETS; AND FOR PUBLIC OR
PRIVATE UTILITIES LINES. THE USE OF THESE EASEMENTS FOR
ROADWAY PURPOSES SHALL BE LIMITED TO OWNERS OF THE PARCELS
SHOWN ON THIS PLAT, THEIR GUESTS AND EMPLOYEES; AND AGENTS
AND EMPLOYEES OF AUTHORIZED COMPANIES ACTUALLY ENGAGED IN
THE INSTALLATION OR MAINTENANCE OF UTILITIES SERVICES TO LAKE
MEAD CITY PROPERTIES.

IN WITNESS WHEREOF, LAKE MEAD LAND AND WATER CO., OWNER, HAS HEREUNTO
CAUSED ITS CORPORATE SEAL TO BE AFFIXED AND THE SAME TO BE
ATTESTED BY SIGNATURE OF ITS VICE-PRESIDENT, N. S. POWELL, THEREUNTO
DULY AUTHORIZED.

DATED THIS 12 DAY OF March, 1961
LAKE MEAD LAND AND WATER CO., OWNER. *N. S. Powell*
VICE-PRESIDENT

ACKNOWLEDGMENT


STATE OF ARIZONA) ss
COUNTY OF MARICOPA) ss
THIS INSTRUMENT WAS ACKNOWLEDGED BEFORE ME THIS 12 DAY OF March,
1961, BY N. S. POWELL, VICE-PRESIDENT OF LAKE MEAD LAND AND WATER
CO., AN ARIZONA CORPORATION.

IN WITNESS WHEREOF, I HEREUNTO SET MY HAND AND OFFICIAL SEAL.
MY COMMISSION EXPIRES DECEMBER 15, 1962. *James V. Nelson*
NOTARY PUBLIC

CERTIFICATE


THIS IS TO CERTIFY THAT THE SURVEY AND SUBDIVISION OF THE PREMISES
DESCRIBED AND PLATTED HEREON WERE MADE UNDER OUR DIRECTION
DURING THE MONTH OF MARCH, 1961.

James V. Nelson REGISTERED CIVIL ENGINEER
Robert E. Brown REGISTERED LAND SURVEYOR

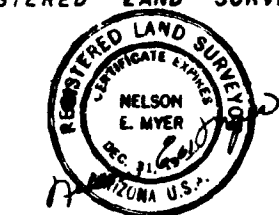

ALL OF THE 512 NUMBERED PARCELS
SHOWN HEREON CAN BE DESIGNATED
BY NUMBER OR DESCRIBED BY LEGAL
TERMS AND EACH PARCEL CONTAINS
1/4 ACRES, MORE OR LESS.

DOTTED LINES INDICATE EASEMENTS
WHICH HAVE BEEN NAMED AS SHOWN.
THESE EASEMENTS ARE 20'
OFF THE BOUNDARY OF EACH PARCEL,
AS SHOWN, MAKING A TOTAL WIDTH
OF 40' (EXCEPT THAT ALL EAST-WEST
EASEMENTS NOT ADJOINING SECTION
LINES HAVE A WIDTH OF 15' OFF
EACH ADJOINING PARCEL AS SHOWN,
RESULTING IN A TOTAL WIDTH OF
30'). ALL EASEMENTS ADJOINING
SECTION LINES HAVE A WIDTH
OF 20'.

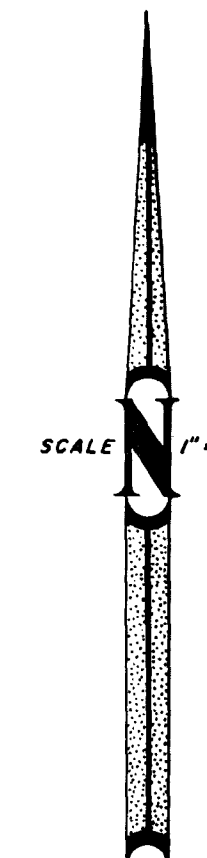

DELTA SURVEYING INC.
SCOTTSDALE, ARIZONA
JOB NO. 610202